


CITY OF ROCKINGHAM
BUILDING REGULATIONS 1989, AND
AMENDMENTS, SHALL TAKE PRECEDENCE
OVER ALL BUILDING SPECIFICATIONS

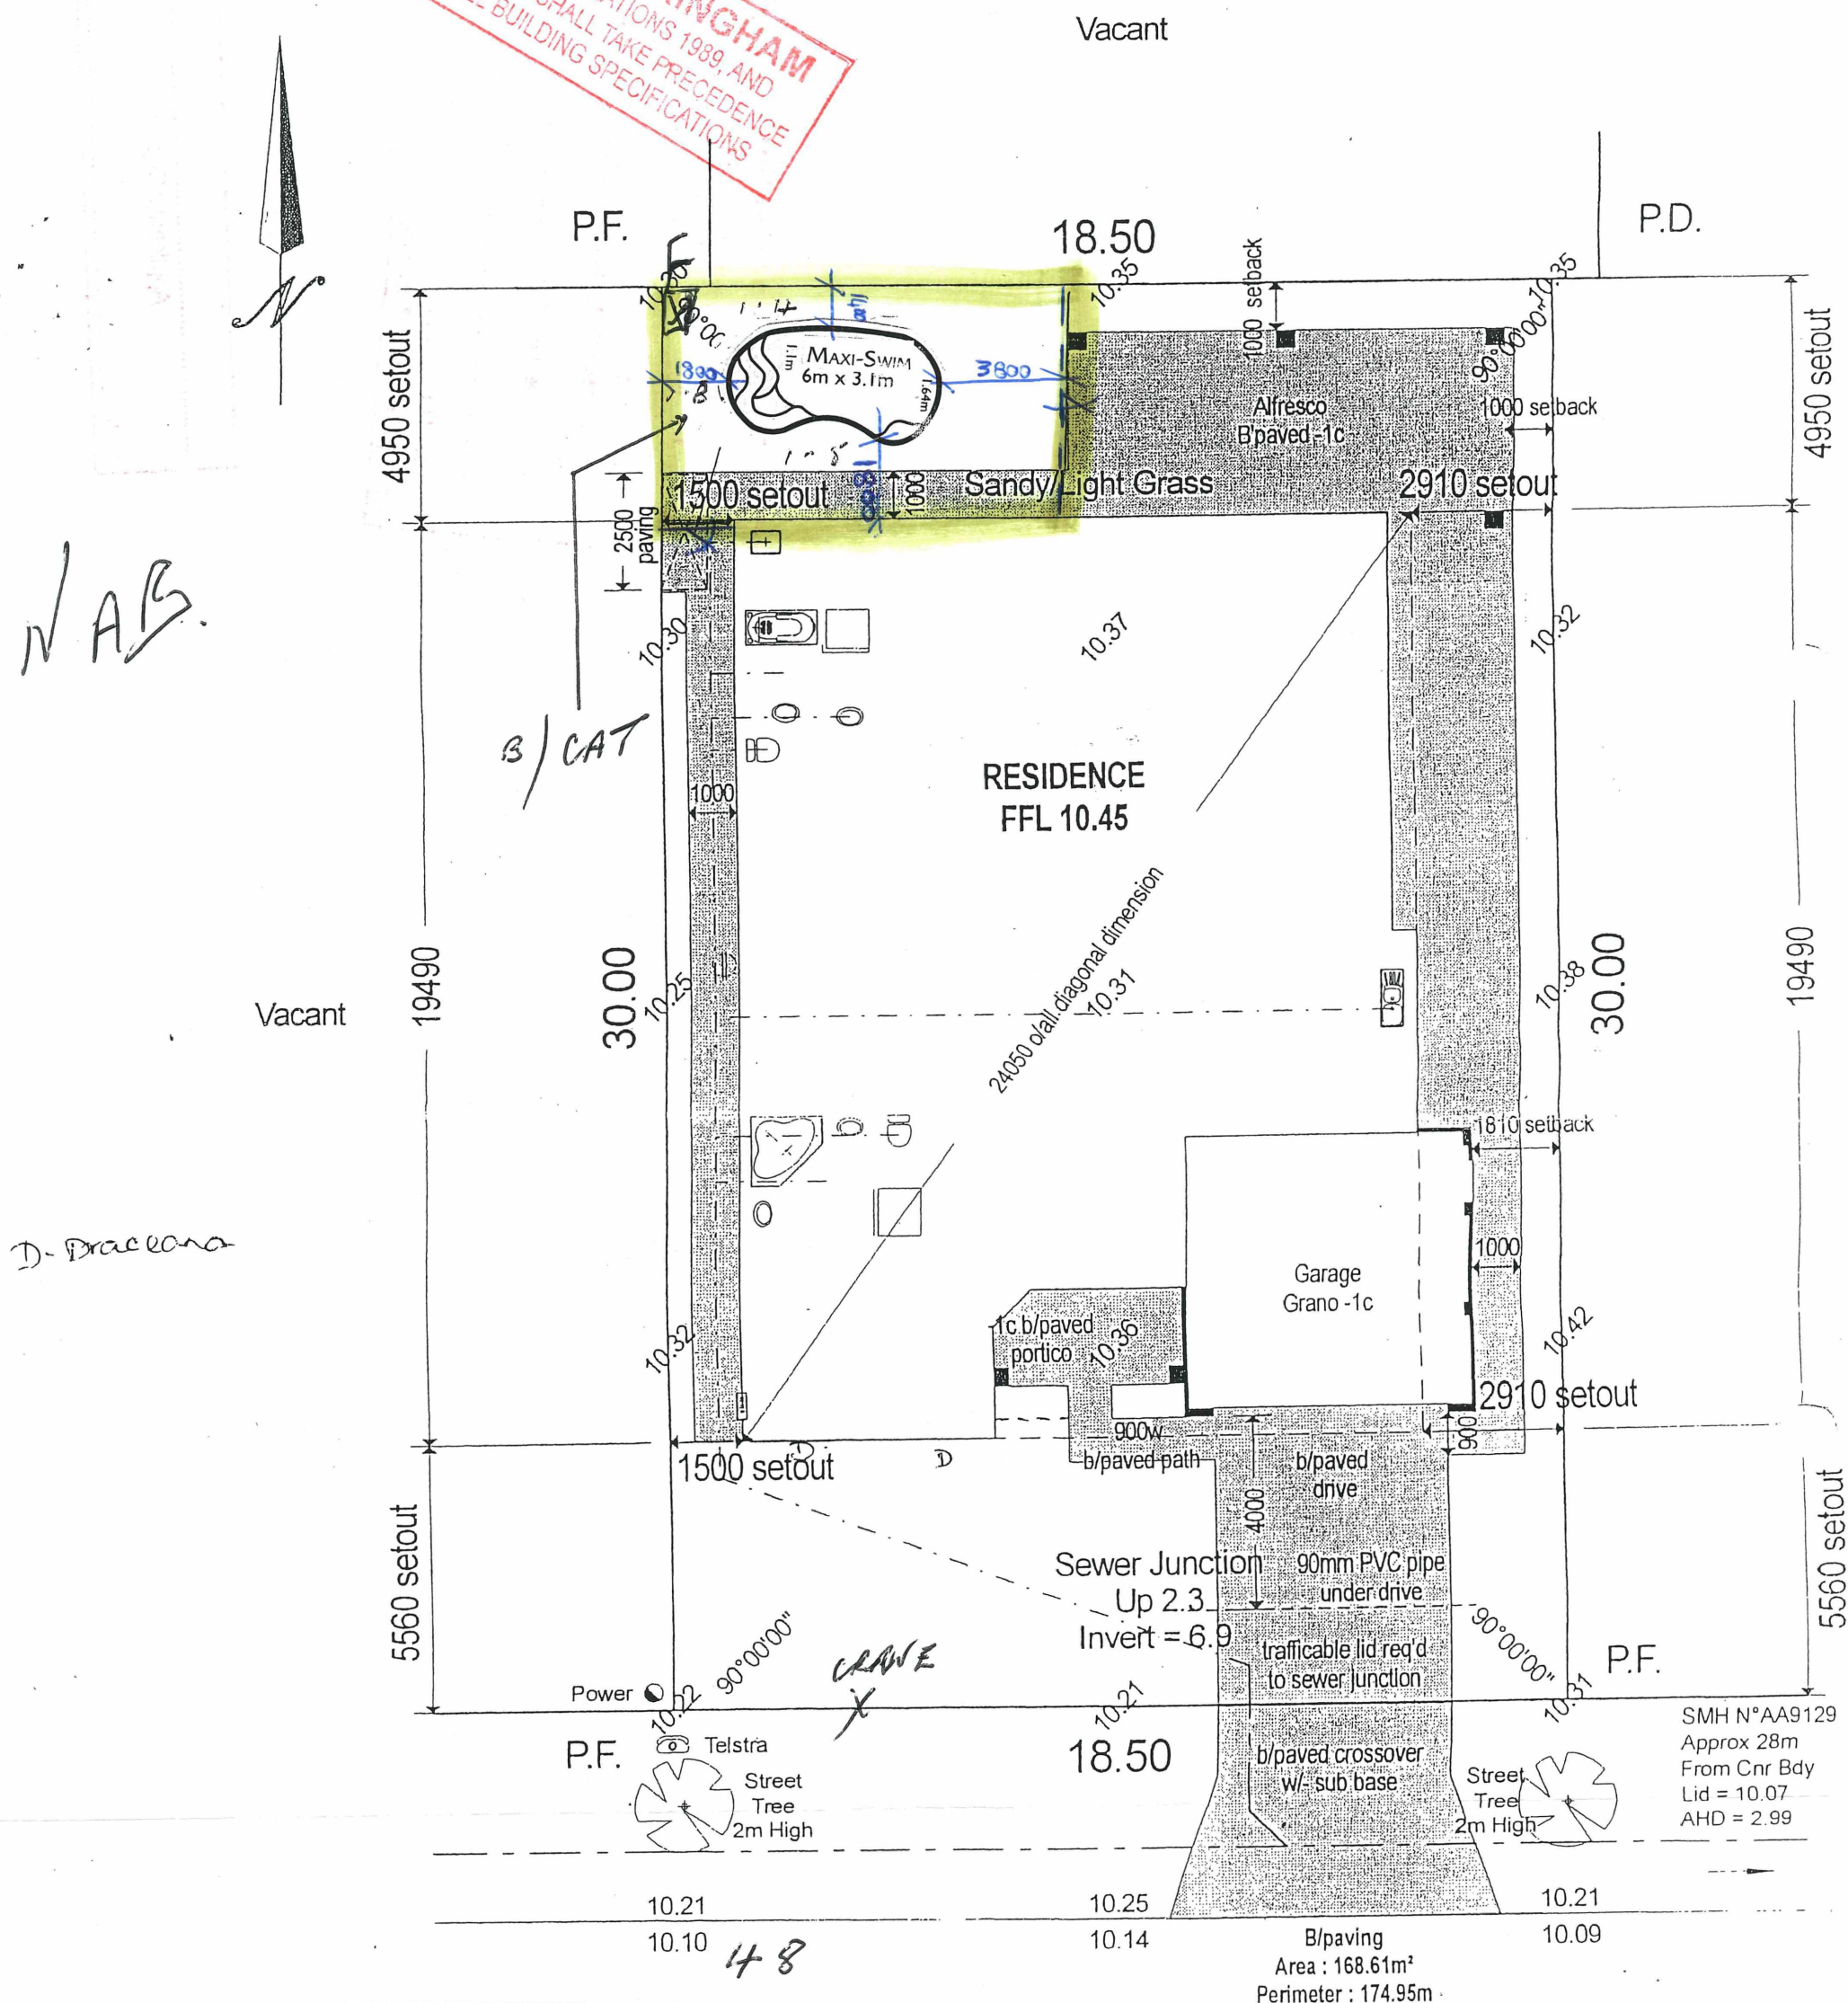

Name: MARCUS BENT	Pool Type: F/S MAXI-SWIM	Date: 23-5-08
Drawn By: K. SAMPSON	Inst Date:	Datum: T.B.D
Address: 48 BRINDABELLA AVE	Lot No: 1042	Soil Type: SAND
Scale:	Pool Weight: ROCKINGHAM	Crane Radius: 30
Ancillary Equipment:		
Permits:		

SITE PLAN APPROVED BY CLIENT

Signature: _____ Date: _____

Form SP 1-04 Rev 3

is, in relation to the boundary, is not guaranteed
to builder's discretion.

