



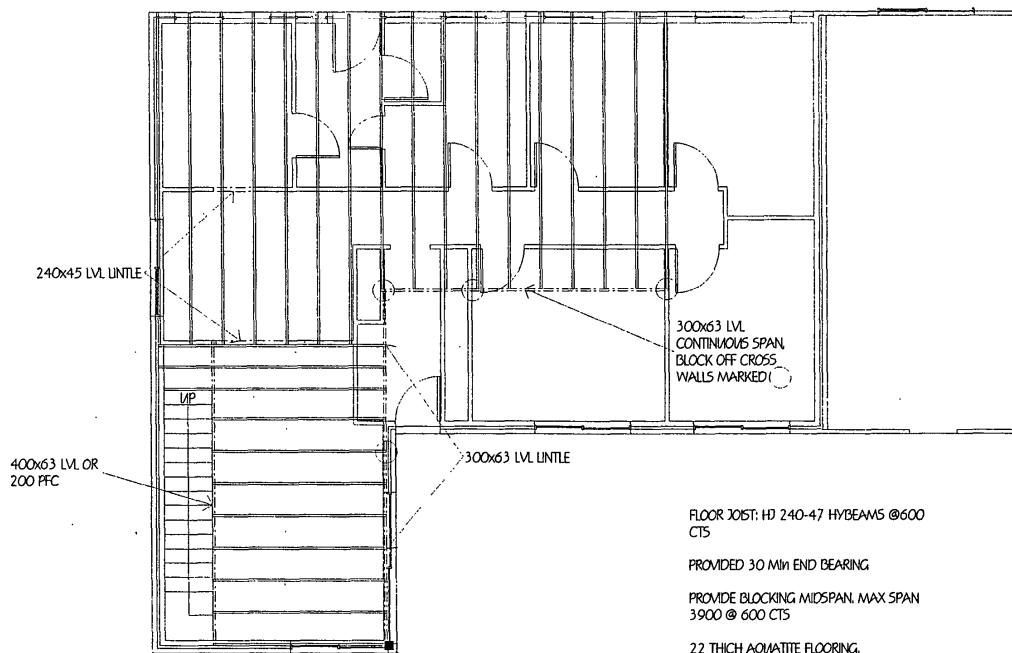

FRAMING PLAN
SCALE 1:100

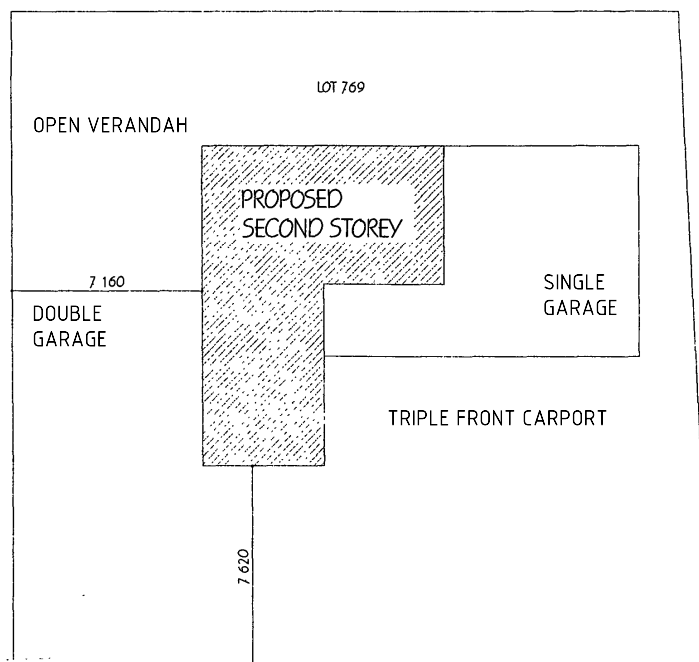

CITY OF ROCKINGHAM
BUILDING REGULATIONS 1989, AND
AMENDMENTS, SHALL TAKE PRECEDENCE
OVER ALL BUILDING SPECIFICATIONS

SITE PLAN
SCALE 1:200

TURANA PLACE

Malcolm Bozza
O.M.I.E. AUST.

THIS IS SHEET OF DRAWINGS REFERRED
TO IN THE CONTRACT DATED 20

**PROPOSED ADDITION
FOR AU & HM CHATFEILD
LOT 769 TURANA, ROCKINGHAM**

DWG No:

A1

DWN: L.GATH JOB No: 82-05 SCALE: AS SHOWN

DATE: JUN. 2005 DRAWING: **FRAMING AND SITE PLAN**

SHEET:



1 of 4



**WESTPLAN DESIGN
& CONSTRUCTION**

UNIT 3, 11 ROBINSON ROAD, ROCKINGHAM, W.A., 6168
PHONE: 9592 2499 FAX: 9592 2328

© COPYRIGHT - WESTPLAN DESIGN & CONSTRUCTION, 2003

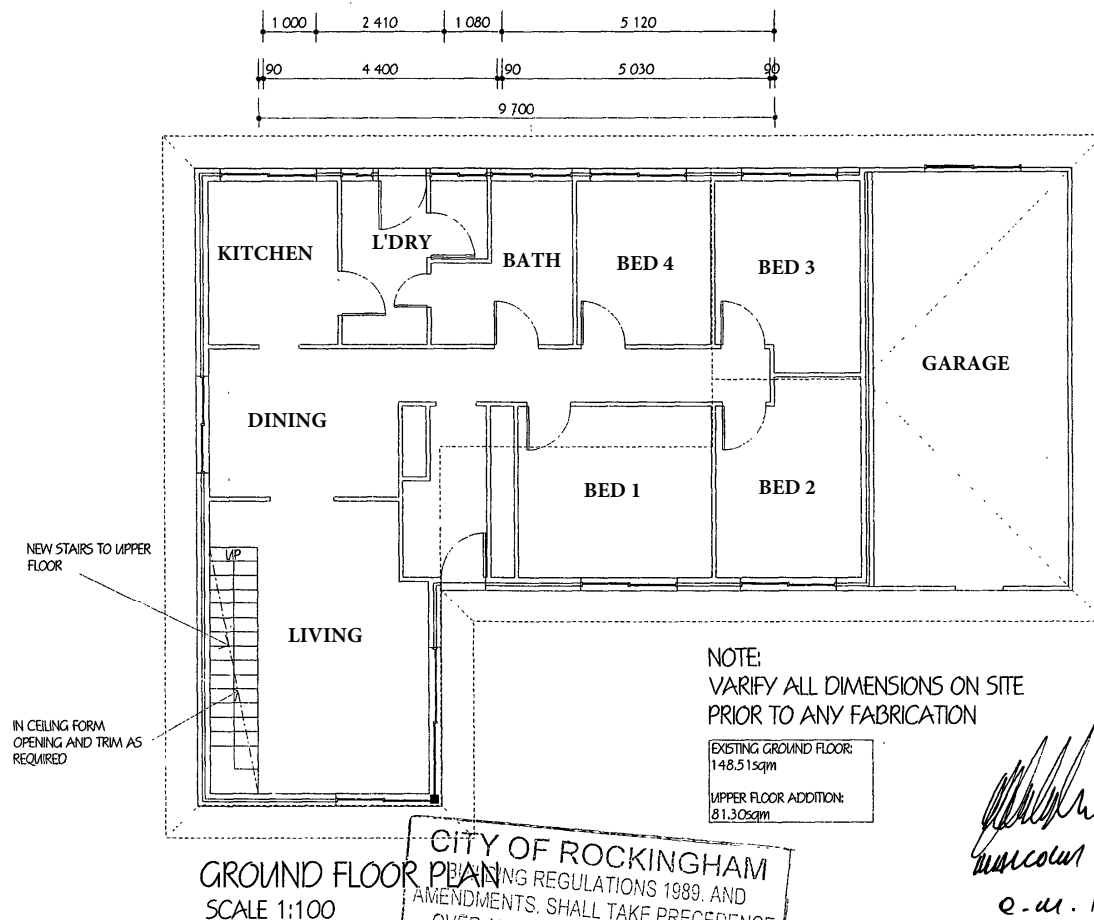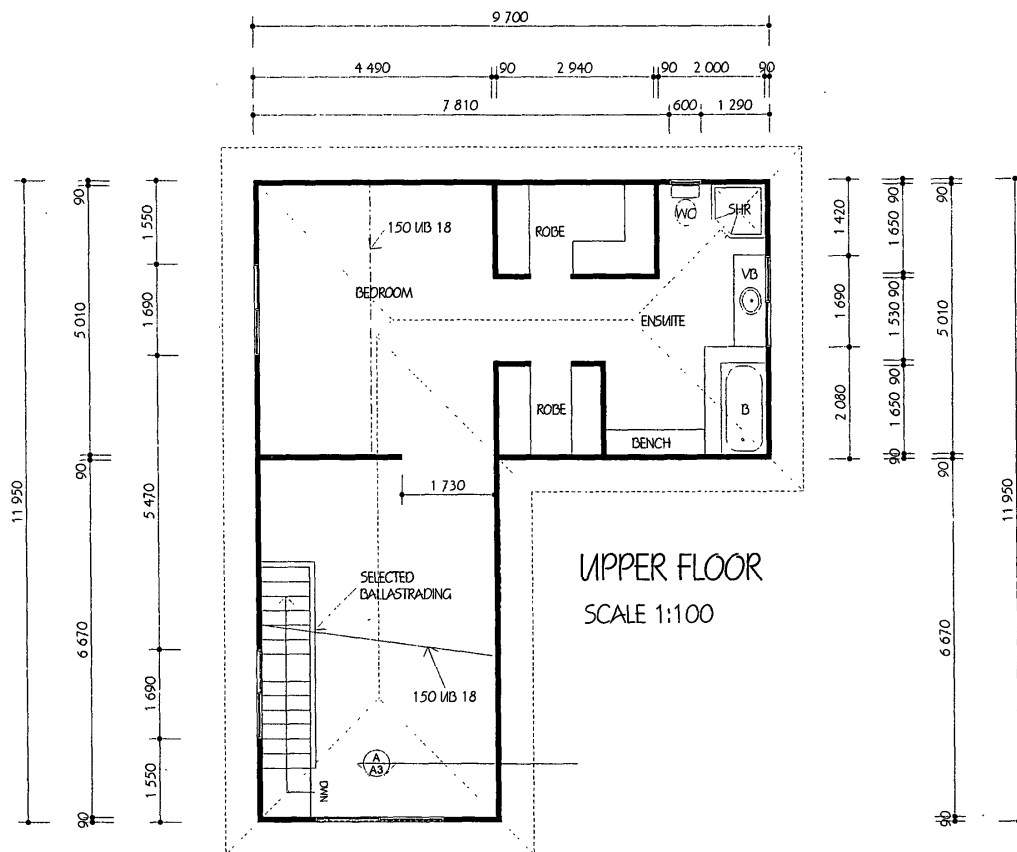

**PROPOSED ADDITION
FOR AU & HM CHATFEILD
LOT 769 TURANA, ROCKINGHAM**

DWG No:

A2

SHEET:

2 of 4

DWN: L.GATH

JOB No: 82-05

SCALE: 1:100

DATE: JUN. 2005


DRAWING: GROUND AND UPPER FLOOR PLAN




**WESTPLAN DESIGN
& CONSTRUCTION**

UNIT 3, 11 ROBINSON ROAD, ROCKINGHAM, W.A., 6168
PHONE: 9592 2499 FAX: 9592 2328


© COPYRIGHT - WESTPLAN DESIGN & CONSTRUCTION, 2003

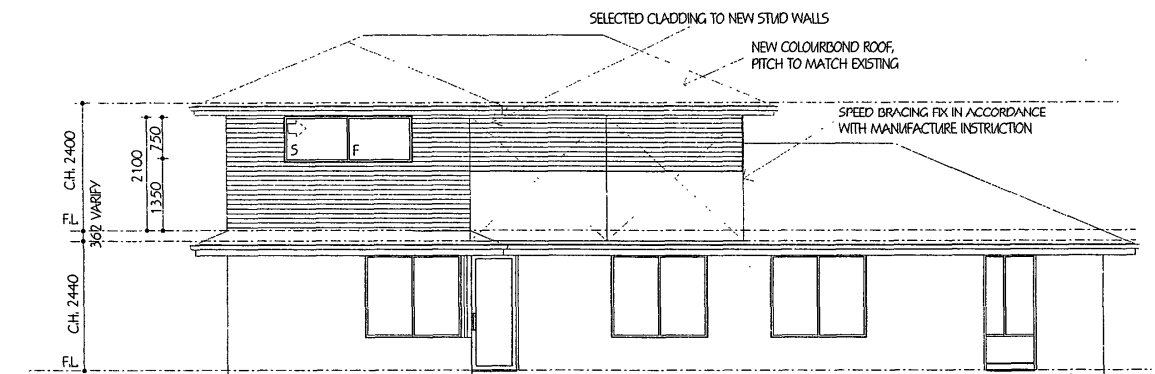

FRONT ELEVATION
SCALE 1:100

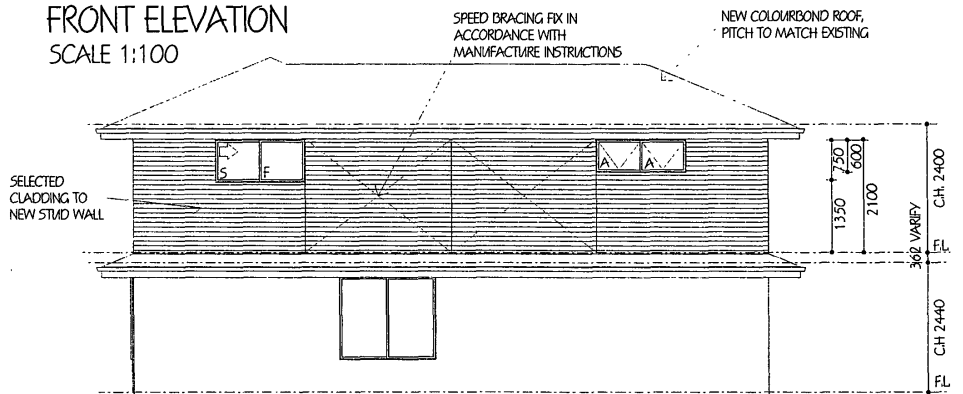


SIDE ELEVATION
SCALE 1:100

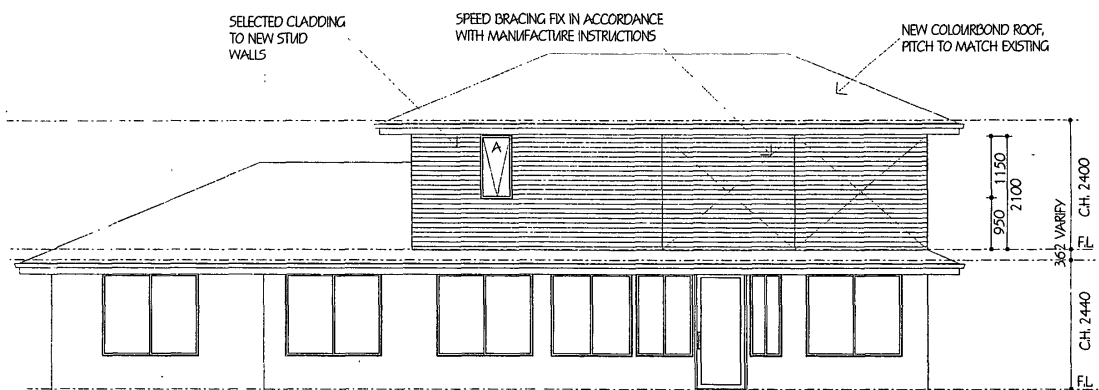

REAR ELEVATION
SCALE 1:100

CITY OF ROCKINGHAM
BUILDING REGULATIONS 1989, AND
AMENDMENTS, SHALL TAKE PRECEDENCE
OVER ALL BUILDING SPECIFICATIONS

Malcolm Buzza
D.M. I.E. AUST.

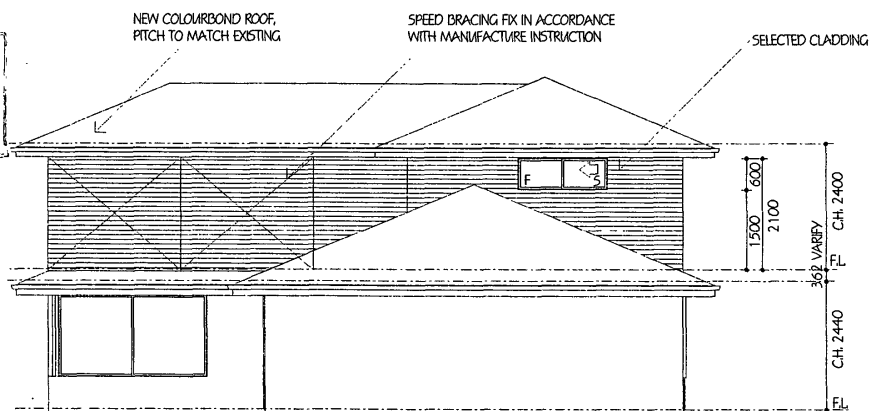

SIDE ELEVATION
SCALE 1:100

PROPOSED ADDITION
FOR AU & HM CHATFEILD
LOT 769 TURANA, ROCKINGHAM

DWG No:

A4

DWN: L.GATH

JOB No: 82-05

SCALE: 1:100

SHEET:

DATE: JUN. 2005

DRAWING: ELEVATION

4 of 4



WESTPLAN DESIGN
& CONSTRUCTION

UNIT 3, 11 ROBINSON ROAD, ROCKINGHAM, W.A., 6168
PHONE: 9592 2499 FAX: 9592 2328

© COPYRIGHT - WESTPLAN DESIGN & CONSTRUCTION, 2003