


LOT No. 237.

SHIRE OF ROCKINGHAM
FLOOR LEVEL SHALL BE No LOWER THAN
HIGHER
THE CROWN OF THE ROAD AND A MINIMUM
OF 50 mm ABOVE GROUND LEVEL.

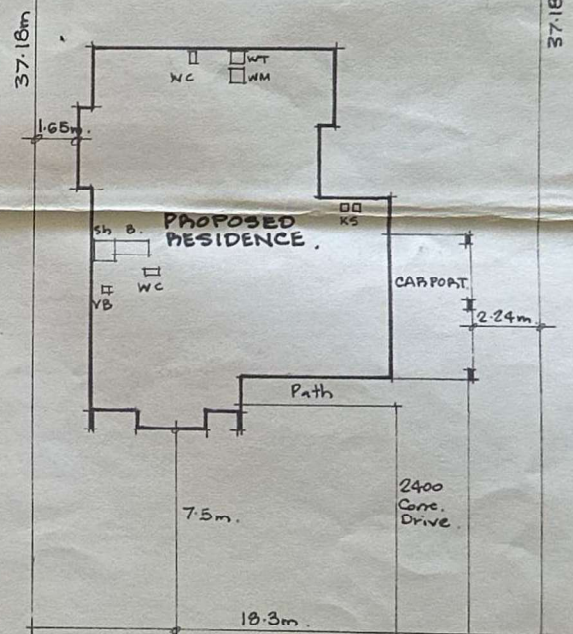



CRAIG MEWS

SITE PLAN.
Scale: 1:200

(W.A.)

Telephone 387 6922

Scales: 1:100, 1:200	Drawing No. 2031/1.	Contract No. 7114
-------------------------	------------------------	----------------------

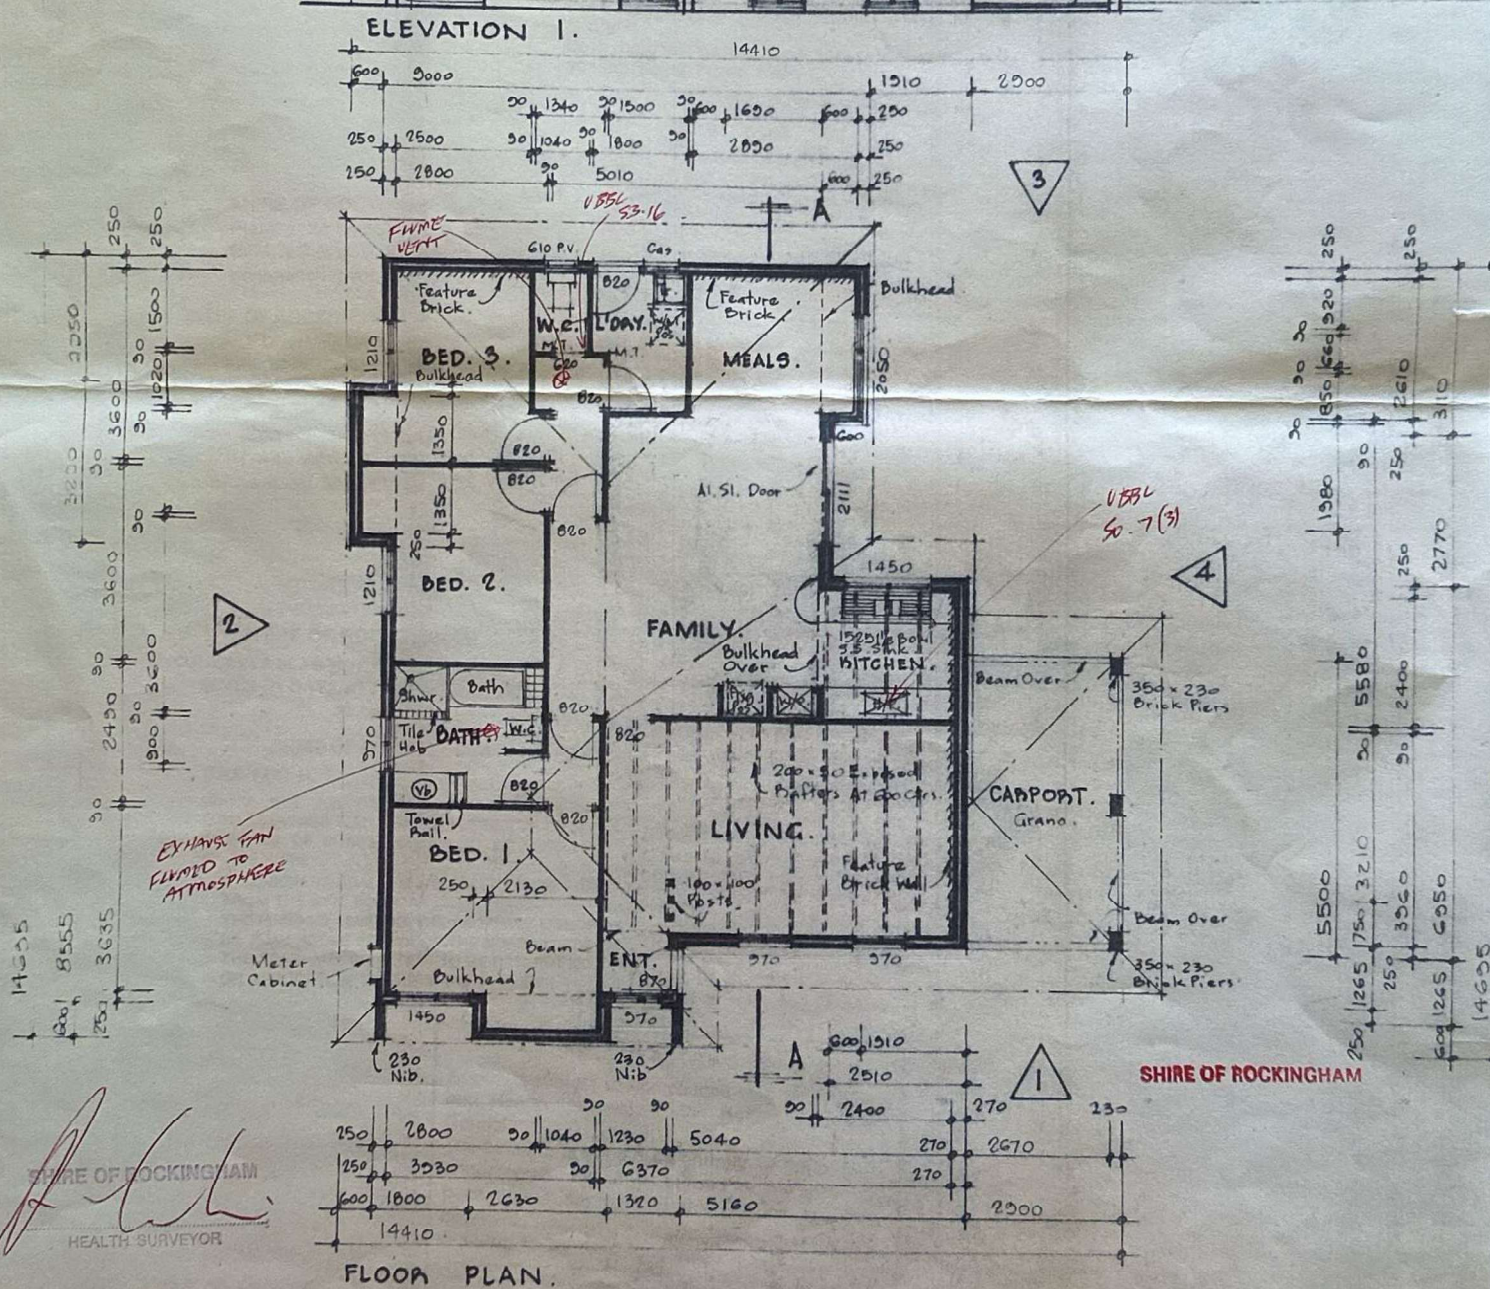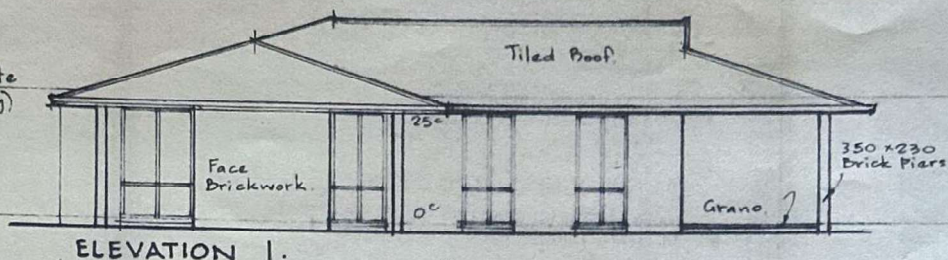

WINDSOR - REVERSED.

- Amended 10.11.81
1. Fixed Price + Survey.
2. Traditional Hip Roof.
3. Gas Instant H.W.S. (bottles
Near Bathroom)
4. Nibs To Front Wall
5. 3 Phase Power To Meter Box.
6. Bed 1. 600mm Smaller.
7. Bed 2. 600mm Larger.
8. Delete Arches To Bed 1 & Bed 2 & 3.
Replace With Doors & Jambos.
9. Delete Sliding Door
10. Delete Arch To Dining.
11. Probe recess Bed 3 as Bed 2.
12. Reposition Bed 3. Window.
13. Face Brick To Family.

RESIDE
LOT 2
FOR