


FOOTING DETAIL (TYPICAL SINGLE STOREY)

SCALE 1:20

NOTE:
FOOTING TO TWO STOREY ADDITION
SHALL BE TO STRUCTURAL DETAIL

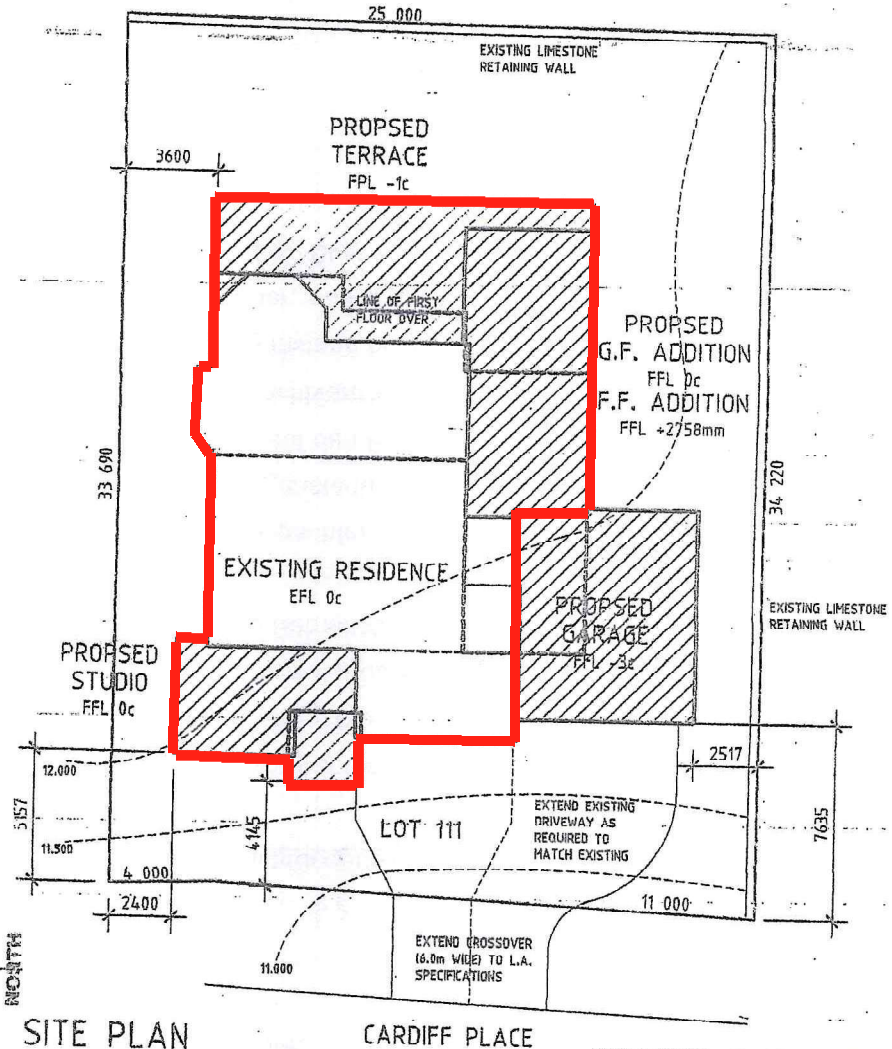

SITE PLAN
SCALE 1:200

CARDIFF PLACE

CITY OF ROCKINGHAM
BUILDING REGULATIONS 1998, AND
AMENDMENTS SHALL TAKE PRECEDENCE
OVER ALL BUILDING SPECIFICATIONS.


0038-W01 11/01/02

SCALE	AS SHOWN
DATE	JANUARY 2002
DRAWN	COUNTRYSIDE
CHECK	<i>[Signature]</i>

dwg no.

2
OF 2


gelb: vor Erweiterung, Erweiterung schwarze Linie

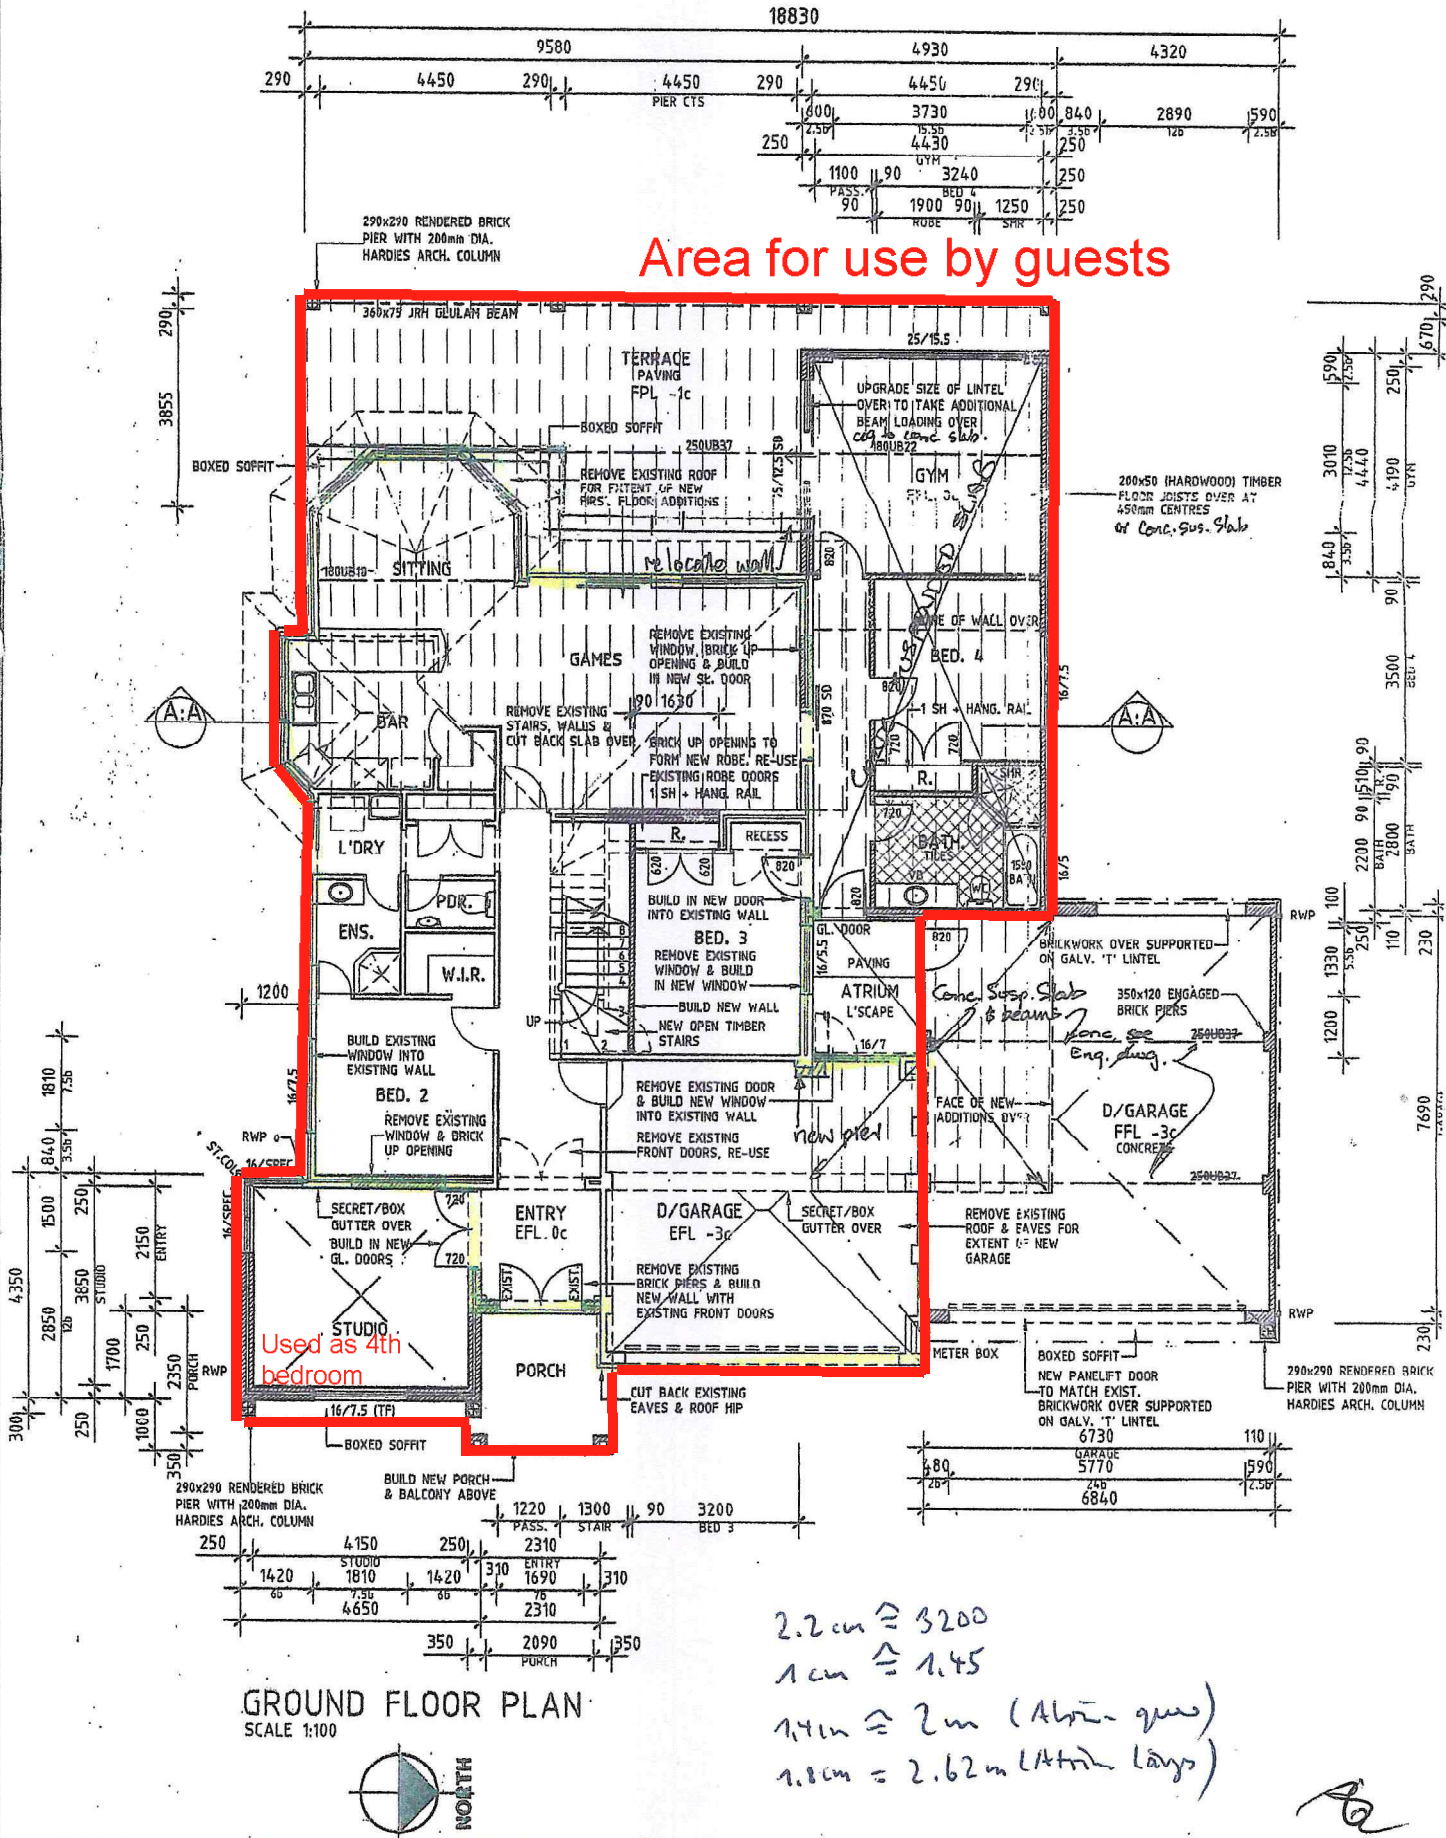


AREA	TOTAL	376.1 sq.m.
MAIN - GND FL.	77.6' sq.m.	MAIN - FST FL. 115.6 sq.m.
GARAGE	55.8 sq.m.	BALCONIES 73.0 sq.m.
TERRACE	47.2 sq.m.	PORCH 6.9 sq.m.


CLIENT


PROPOSED CAIN ADDITIONS
LOT 111 CARDIFF PLACE
PORT KENNEDY

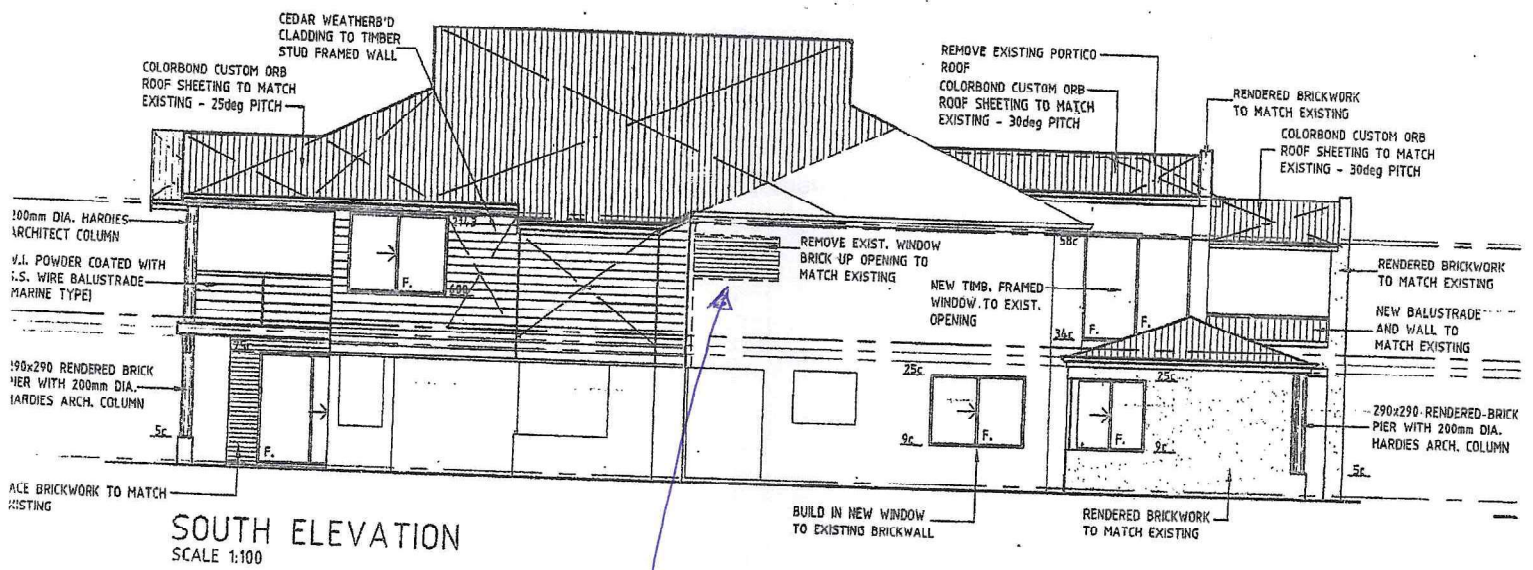

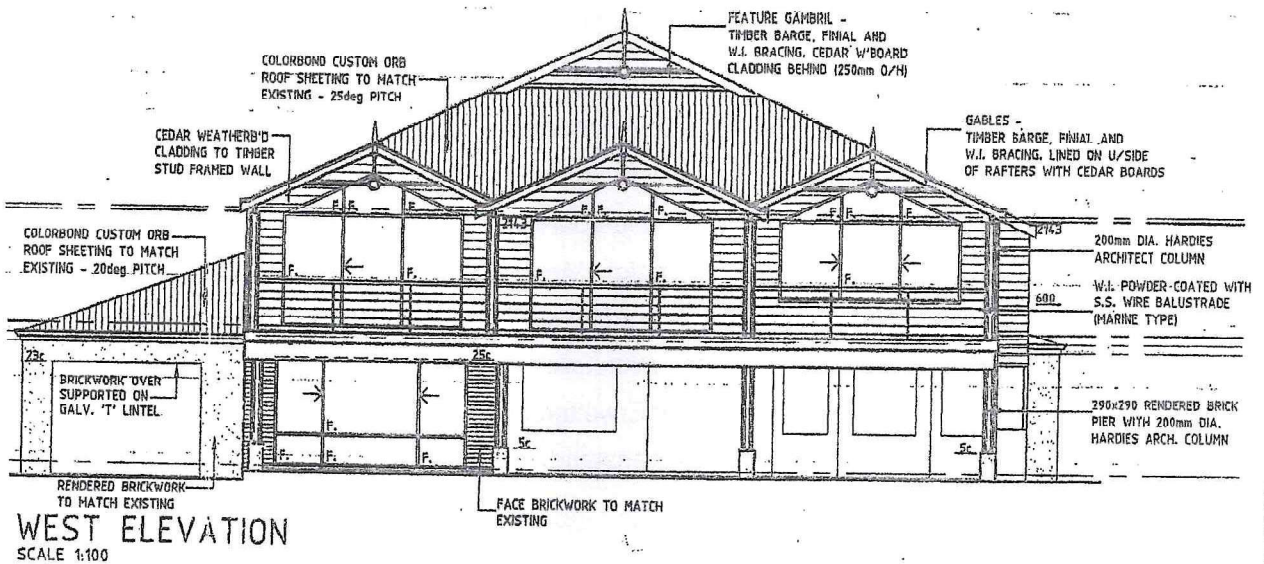

var West (part)

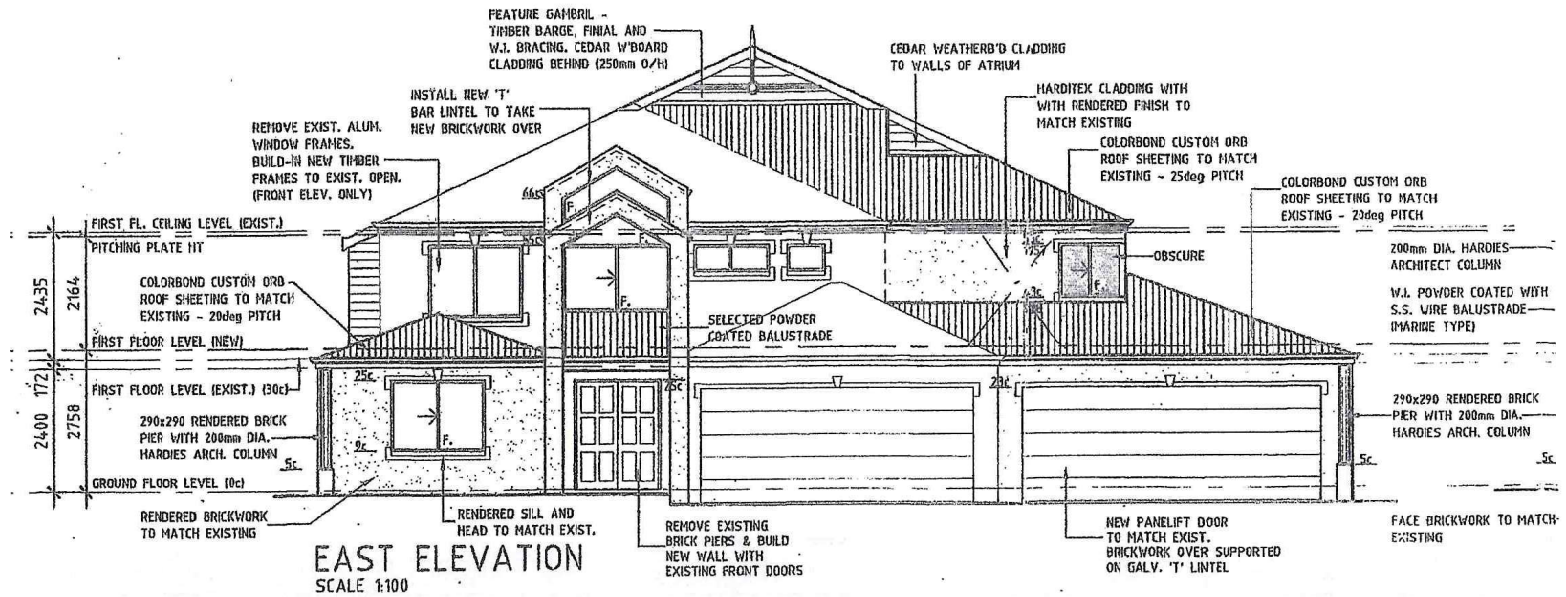

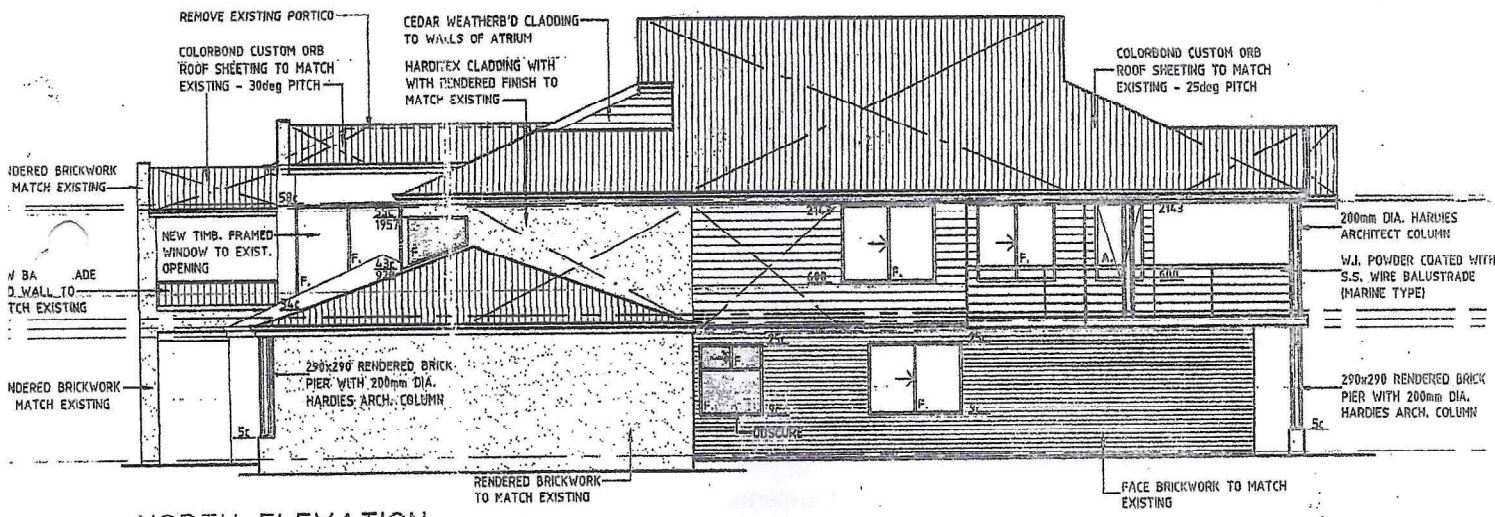

NORTH ELEVATION
SCALE 1:100