


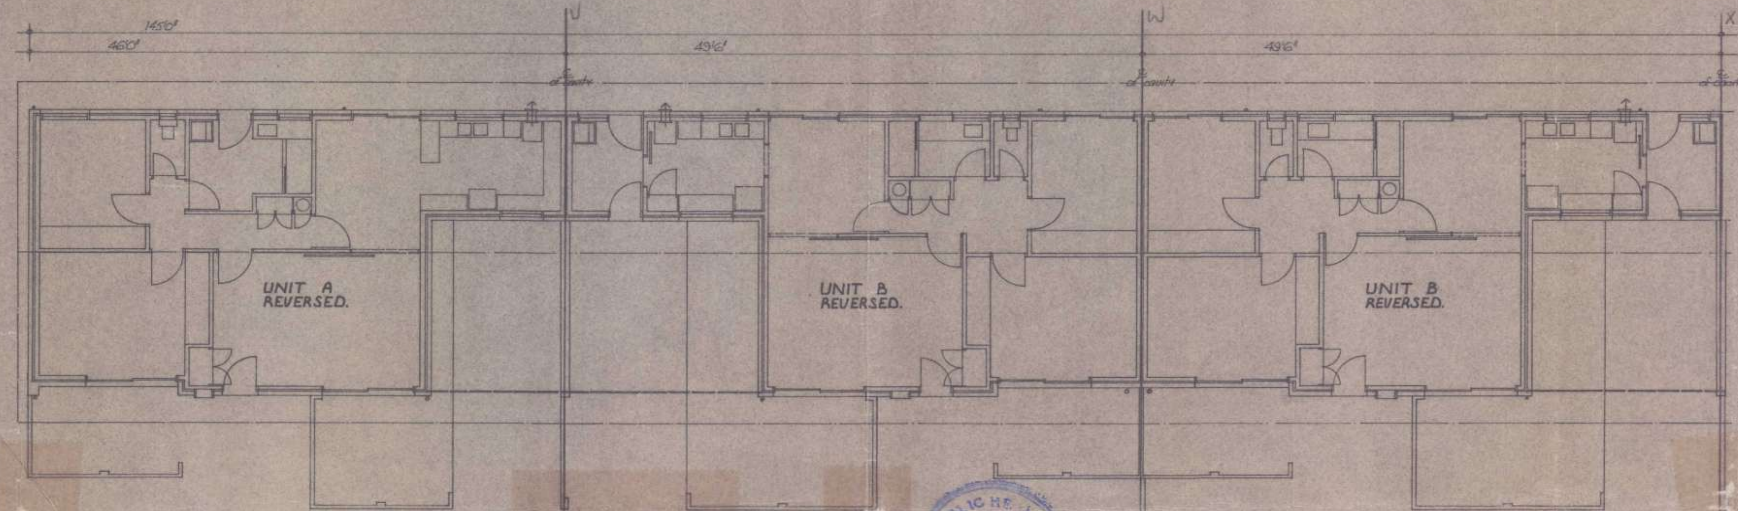


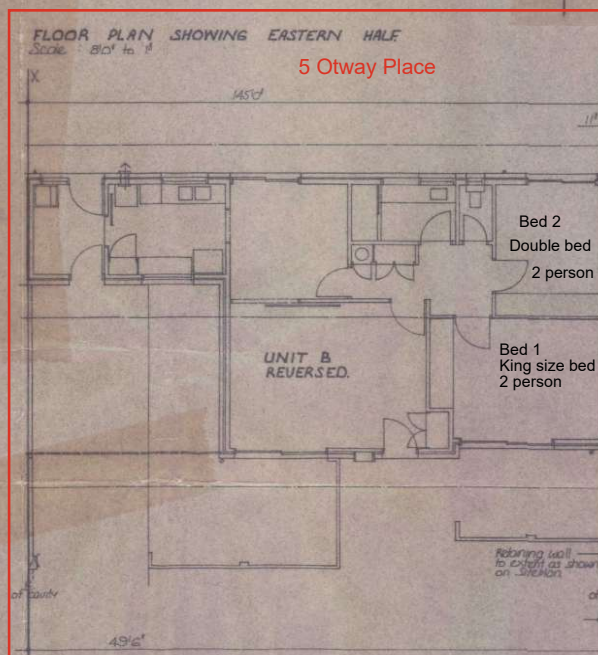

PLAN JOINS EASTERN END OF WESTERN HALF OF FLOOR PLAN SHOWN BELOW.







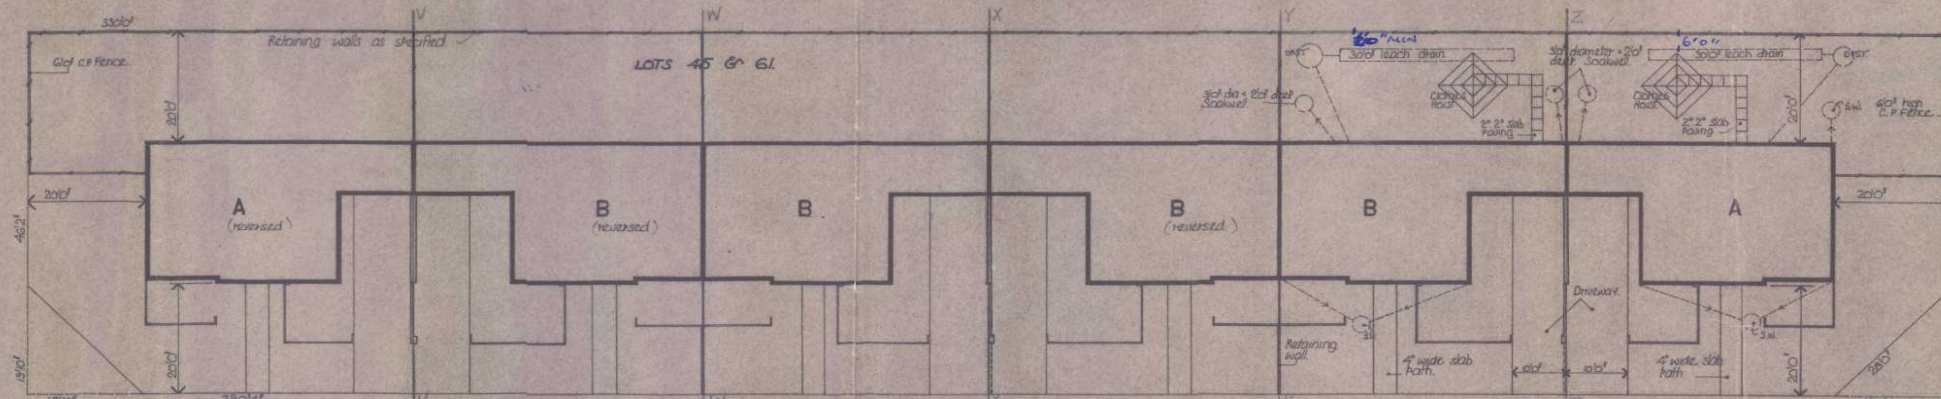


PLAN JOINS WESTERN END OF EASTERN HALF OF FLOOR PLAN SHOWN ABOVE.

 

BLOCK PLAN Scale: 1/8" to 1"
Drainage shown diagrammatically only.

REVISIONS				T. S. PLUNKETT PTY. LIMITED	
				PAYNE PLACE ROW HOUSING DEVELOPMENT	
				SAFETY BAY.	
				FLOOR PLAN & BLOCK PLAN.	
				DRAWING NO. 543/1.	
NO.	DATE.	REV.	DRAWN: K.J.C.	CHECKED:	DATE: 28th November 1968
				SCALES: As shown	

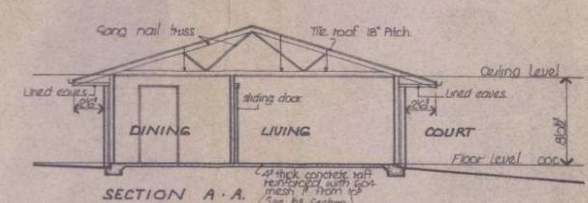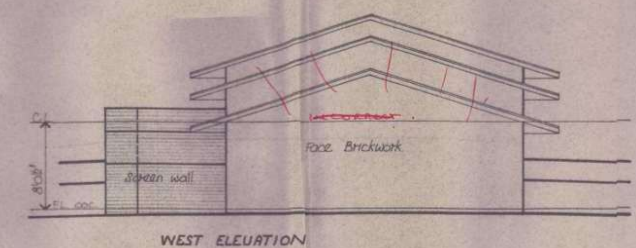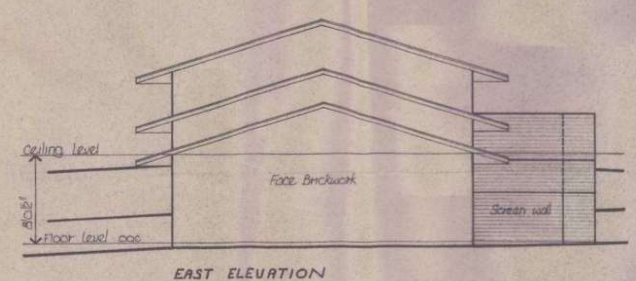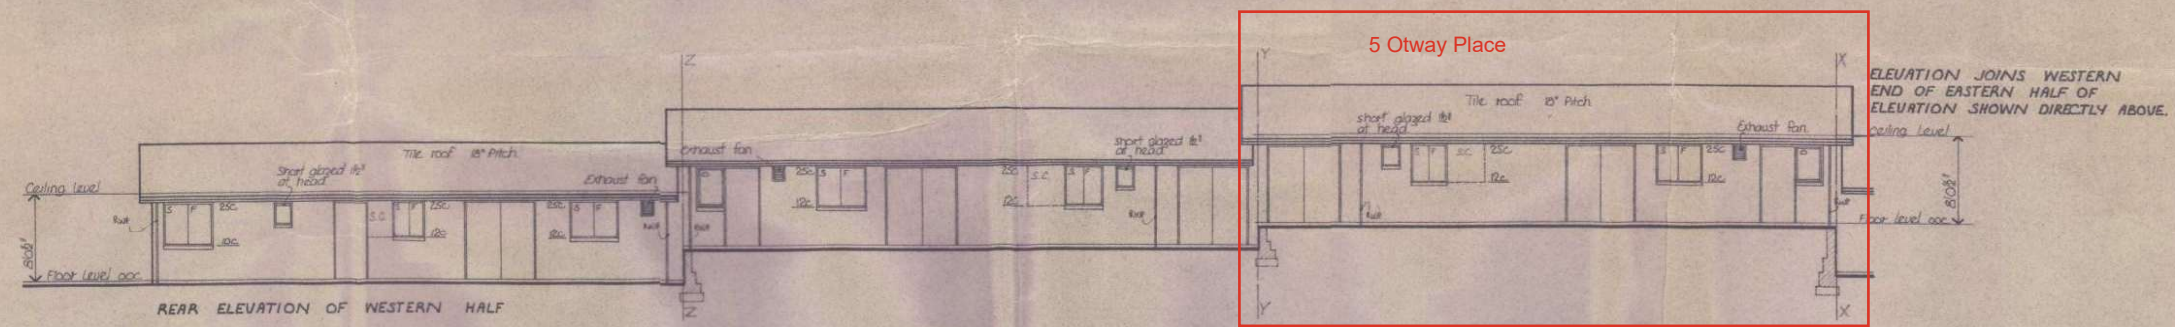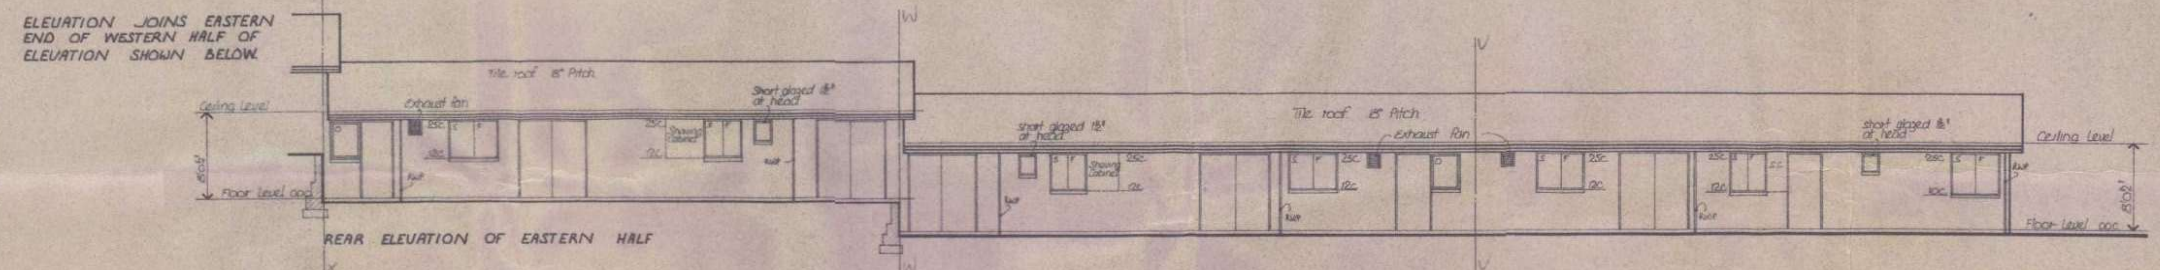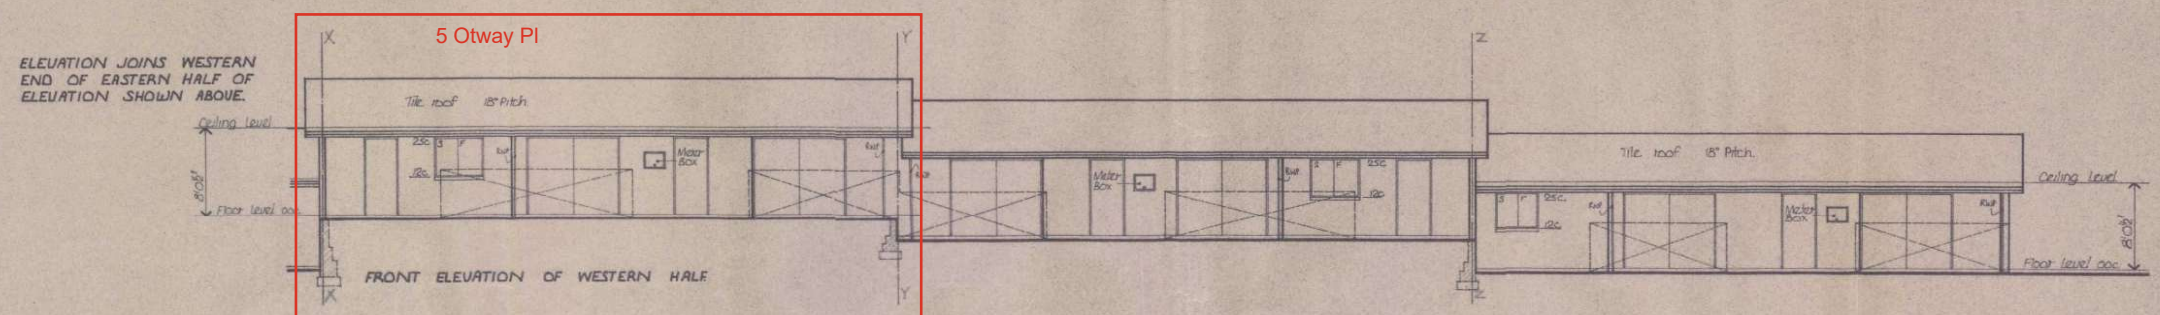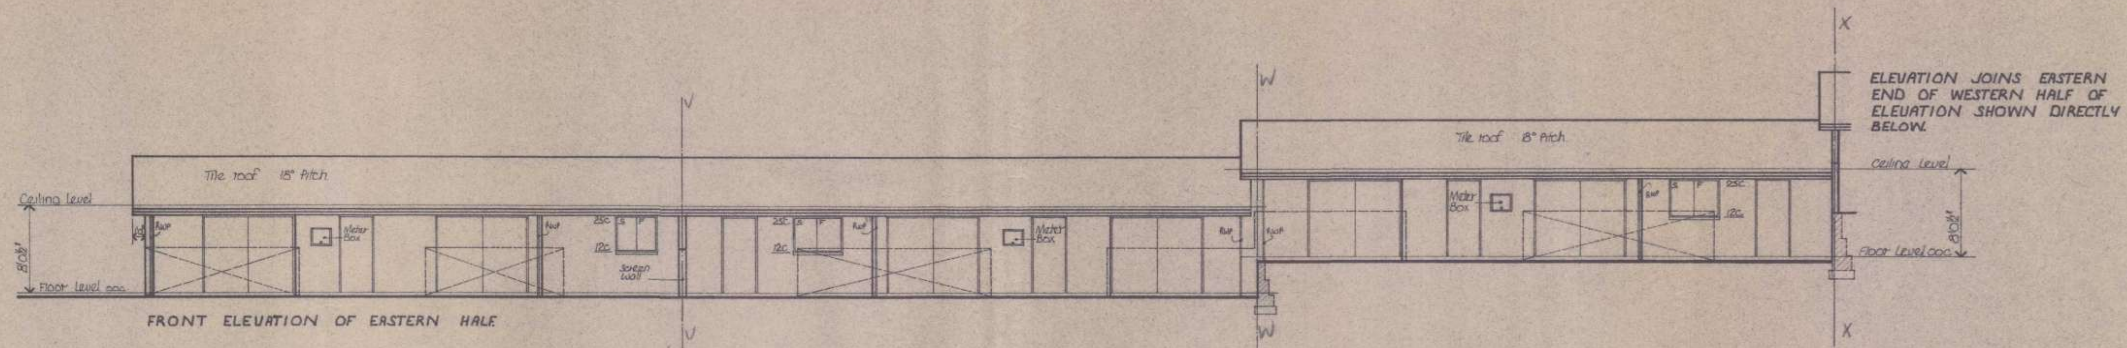

NOTE!
BRICK COURSES TO EACH UNIT ARE TAKEN ABOVE THEIR OWN DATUM. (Floor level.)

REVISIONS			T. S. PLUNKETT PTY. LIMITED	
			PAYNE PLACE ROW HOUSING DEVELOPMENT, SAFETY BAY	PLUNKETT DEVELOPMENT PTY LTD 220 ST. GEORGES TERRACE PERTH 6000 PHONE 21 2283
			ELEVATIONS & SECTION.	DRAWING NO. 549/2.
NO	DATE	REV	DRAWN K.J.C. CHECKED:	DATE: DECEMBER 1965