


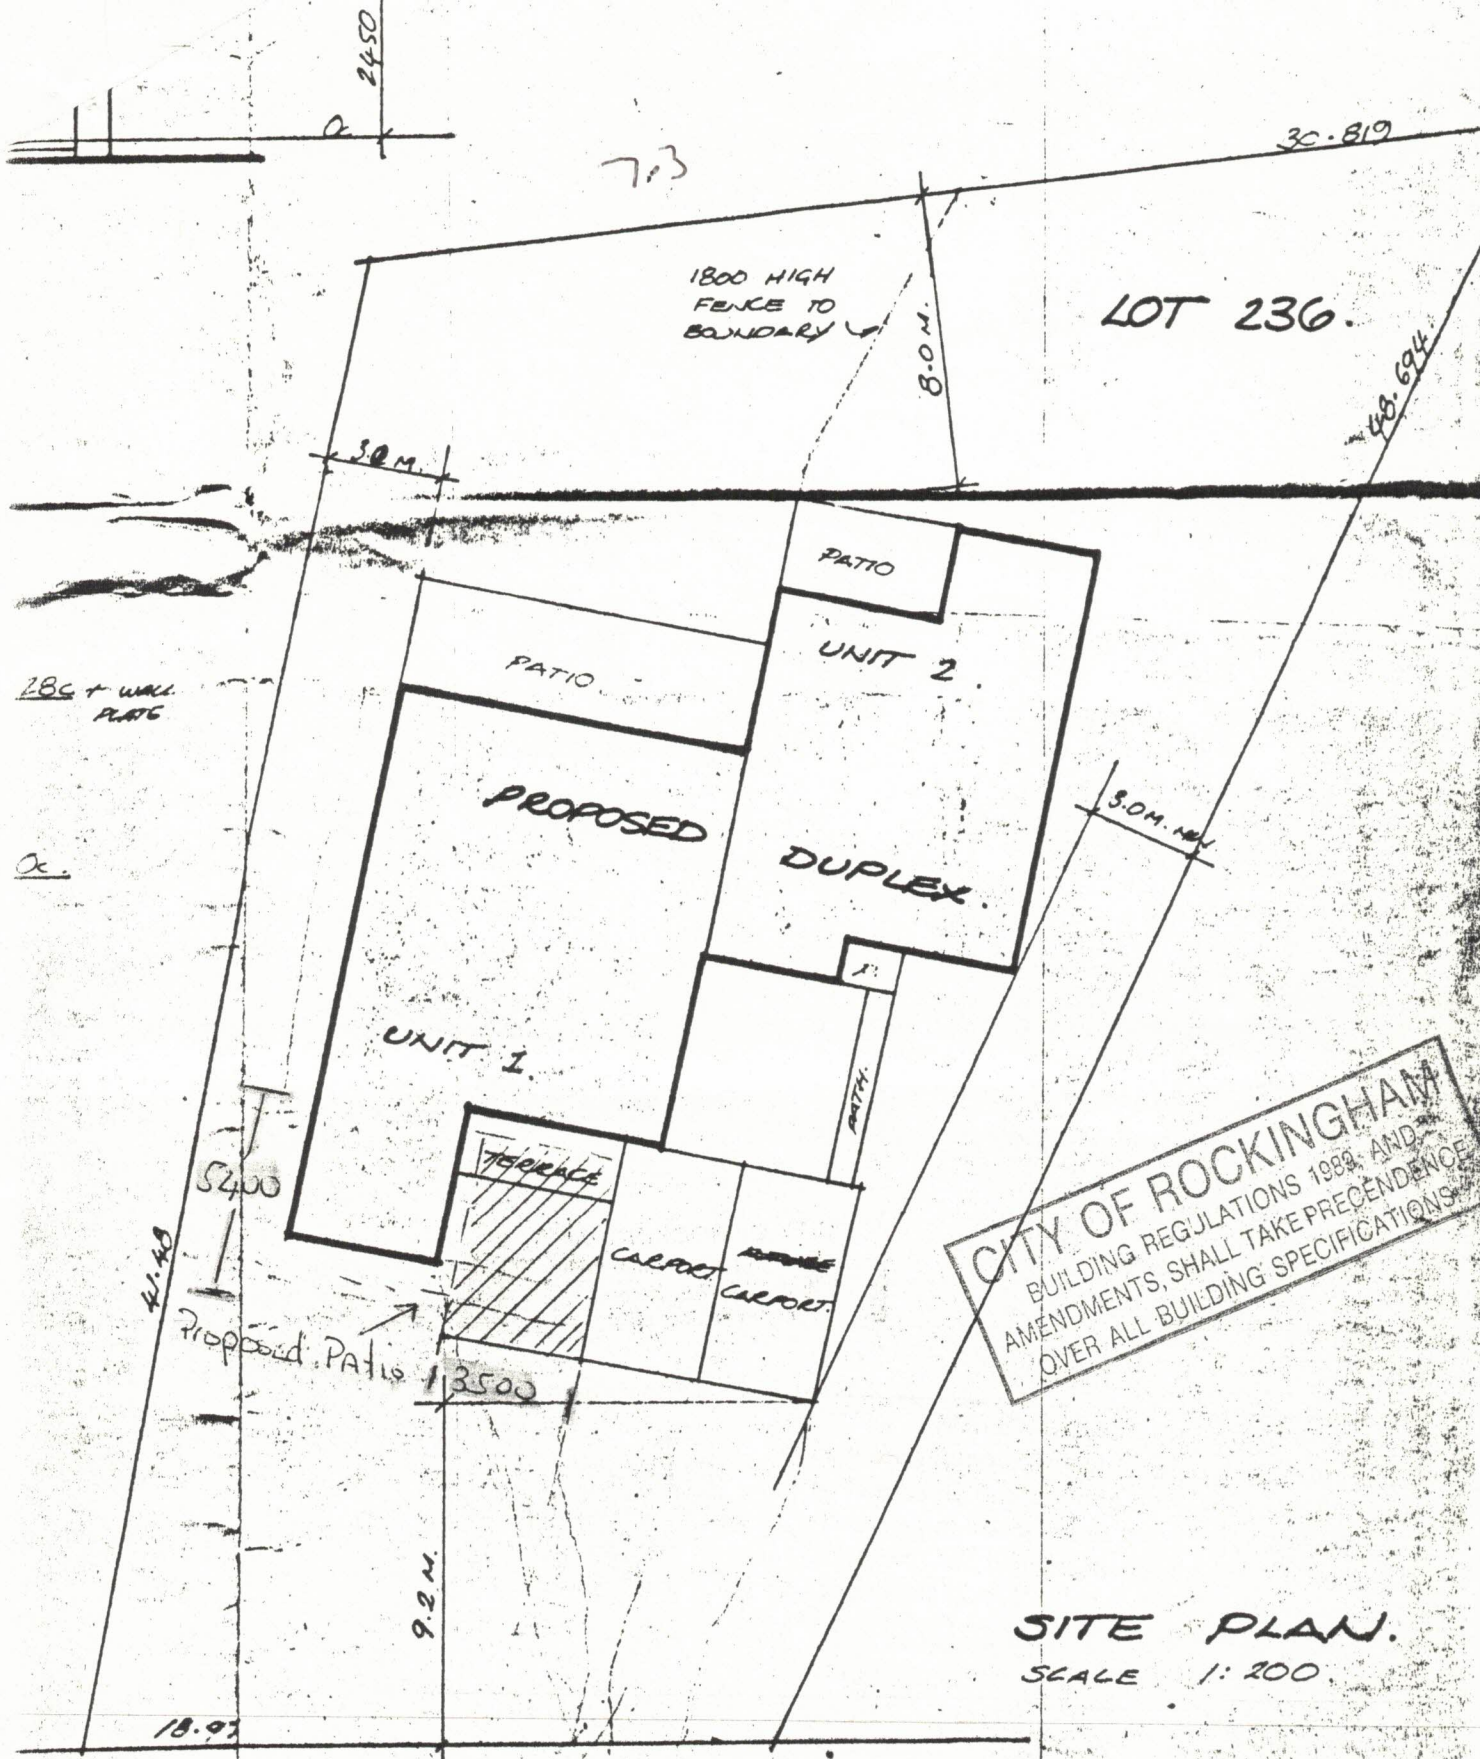

CITY OF ROCKINGHAM
BUILDING REGULATIONS 1988, AND
AMENDMENTS, SHALL TAKE PRECEDENCE
OVER ALL BUILDING SPECIFICATIONS

SITE PLAN.
SCALE 1:200

BY AND MRS PEARCE

COCKBURN SOUND BUILDING
"VILLAGE CENTRE" THORPE ST
ROCKINGHAM. PH. 271536

