


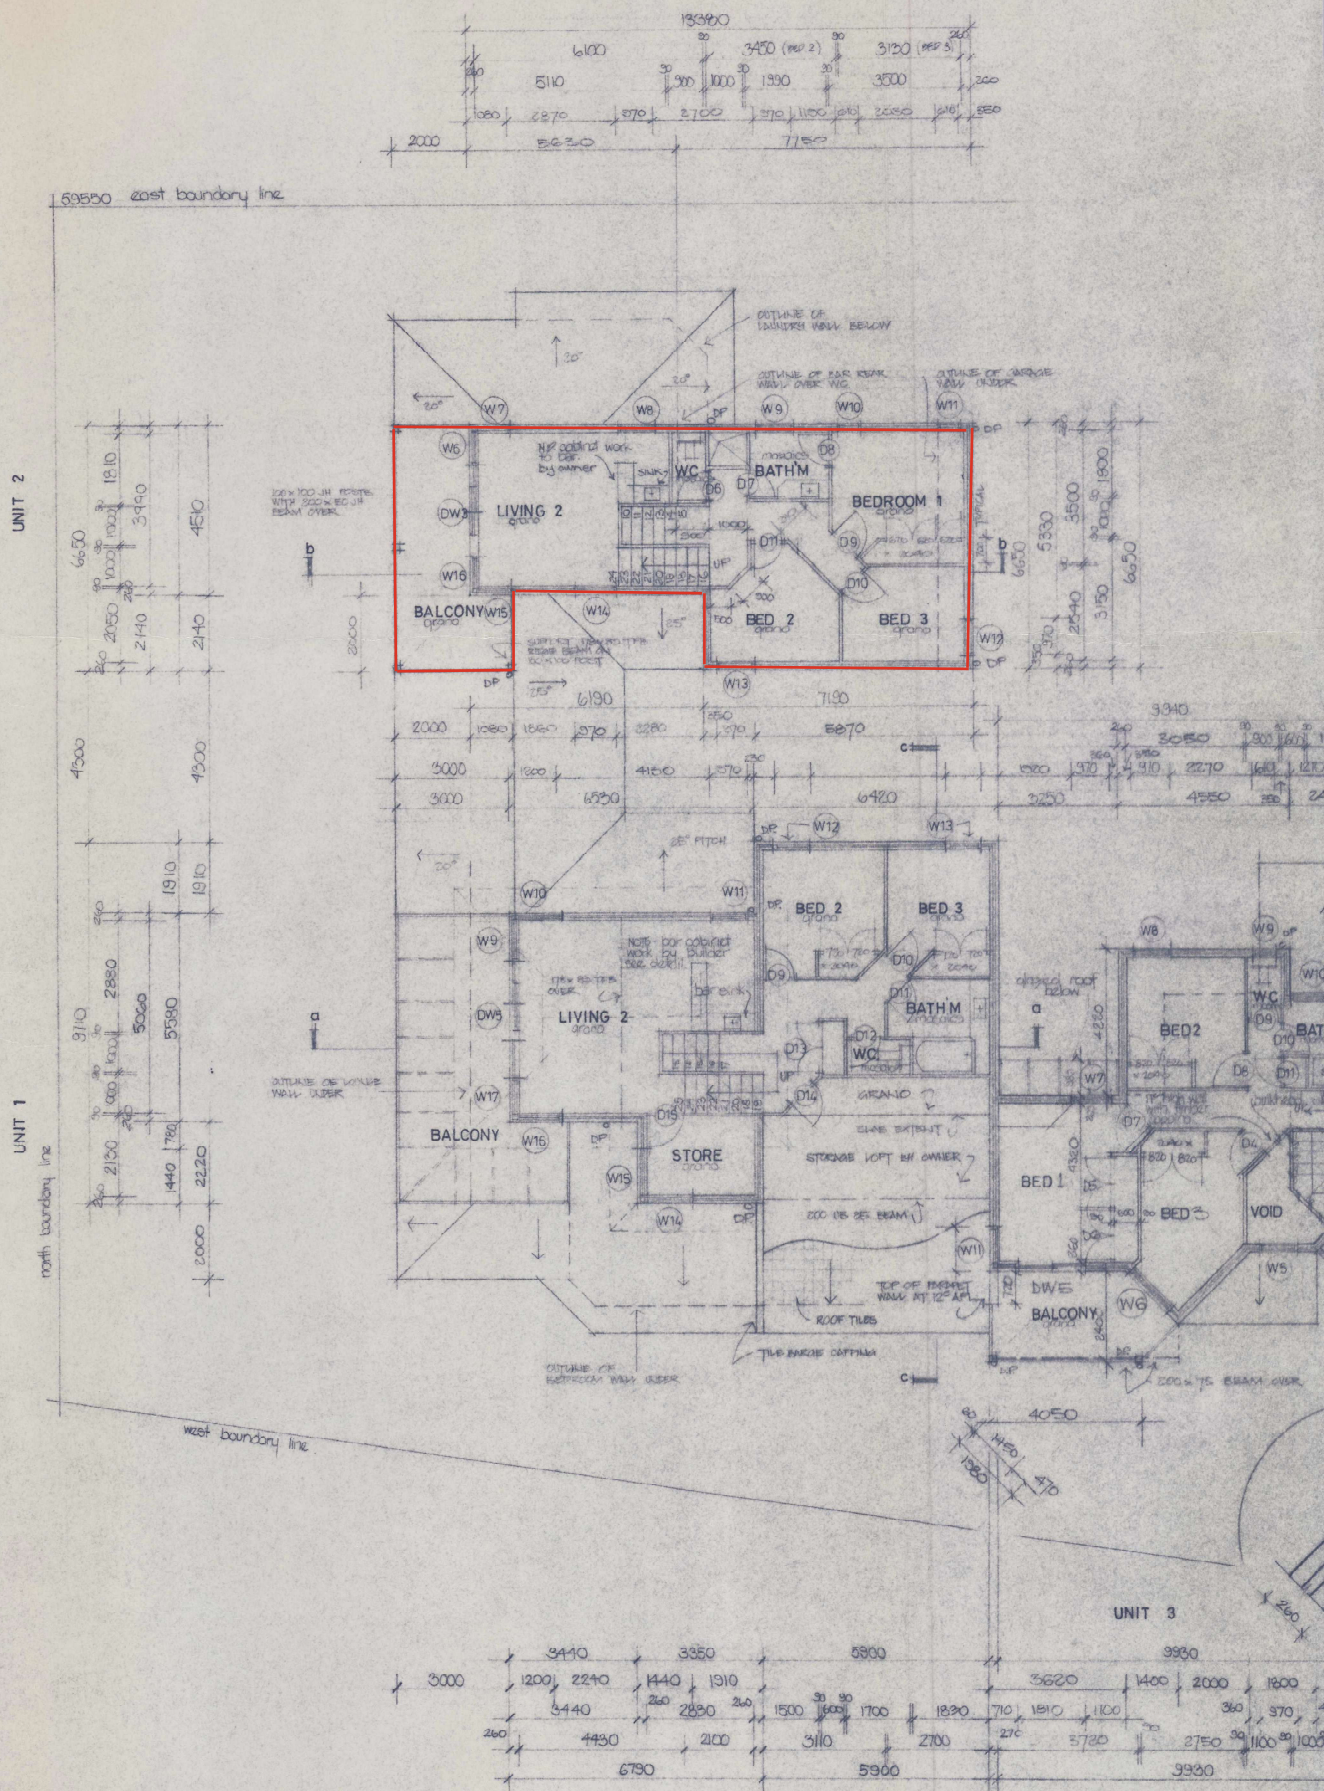

upper level floor plan scale 1:100