




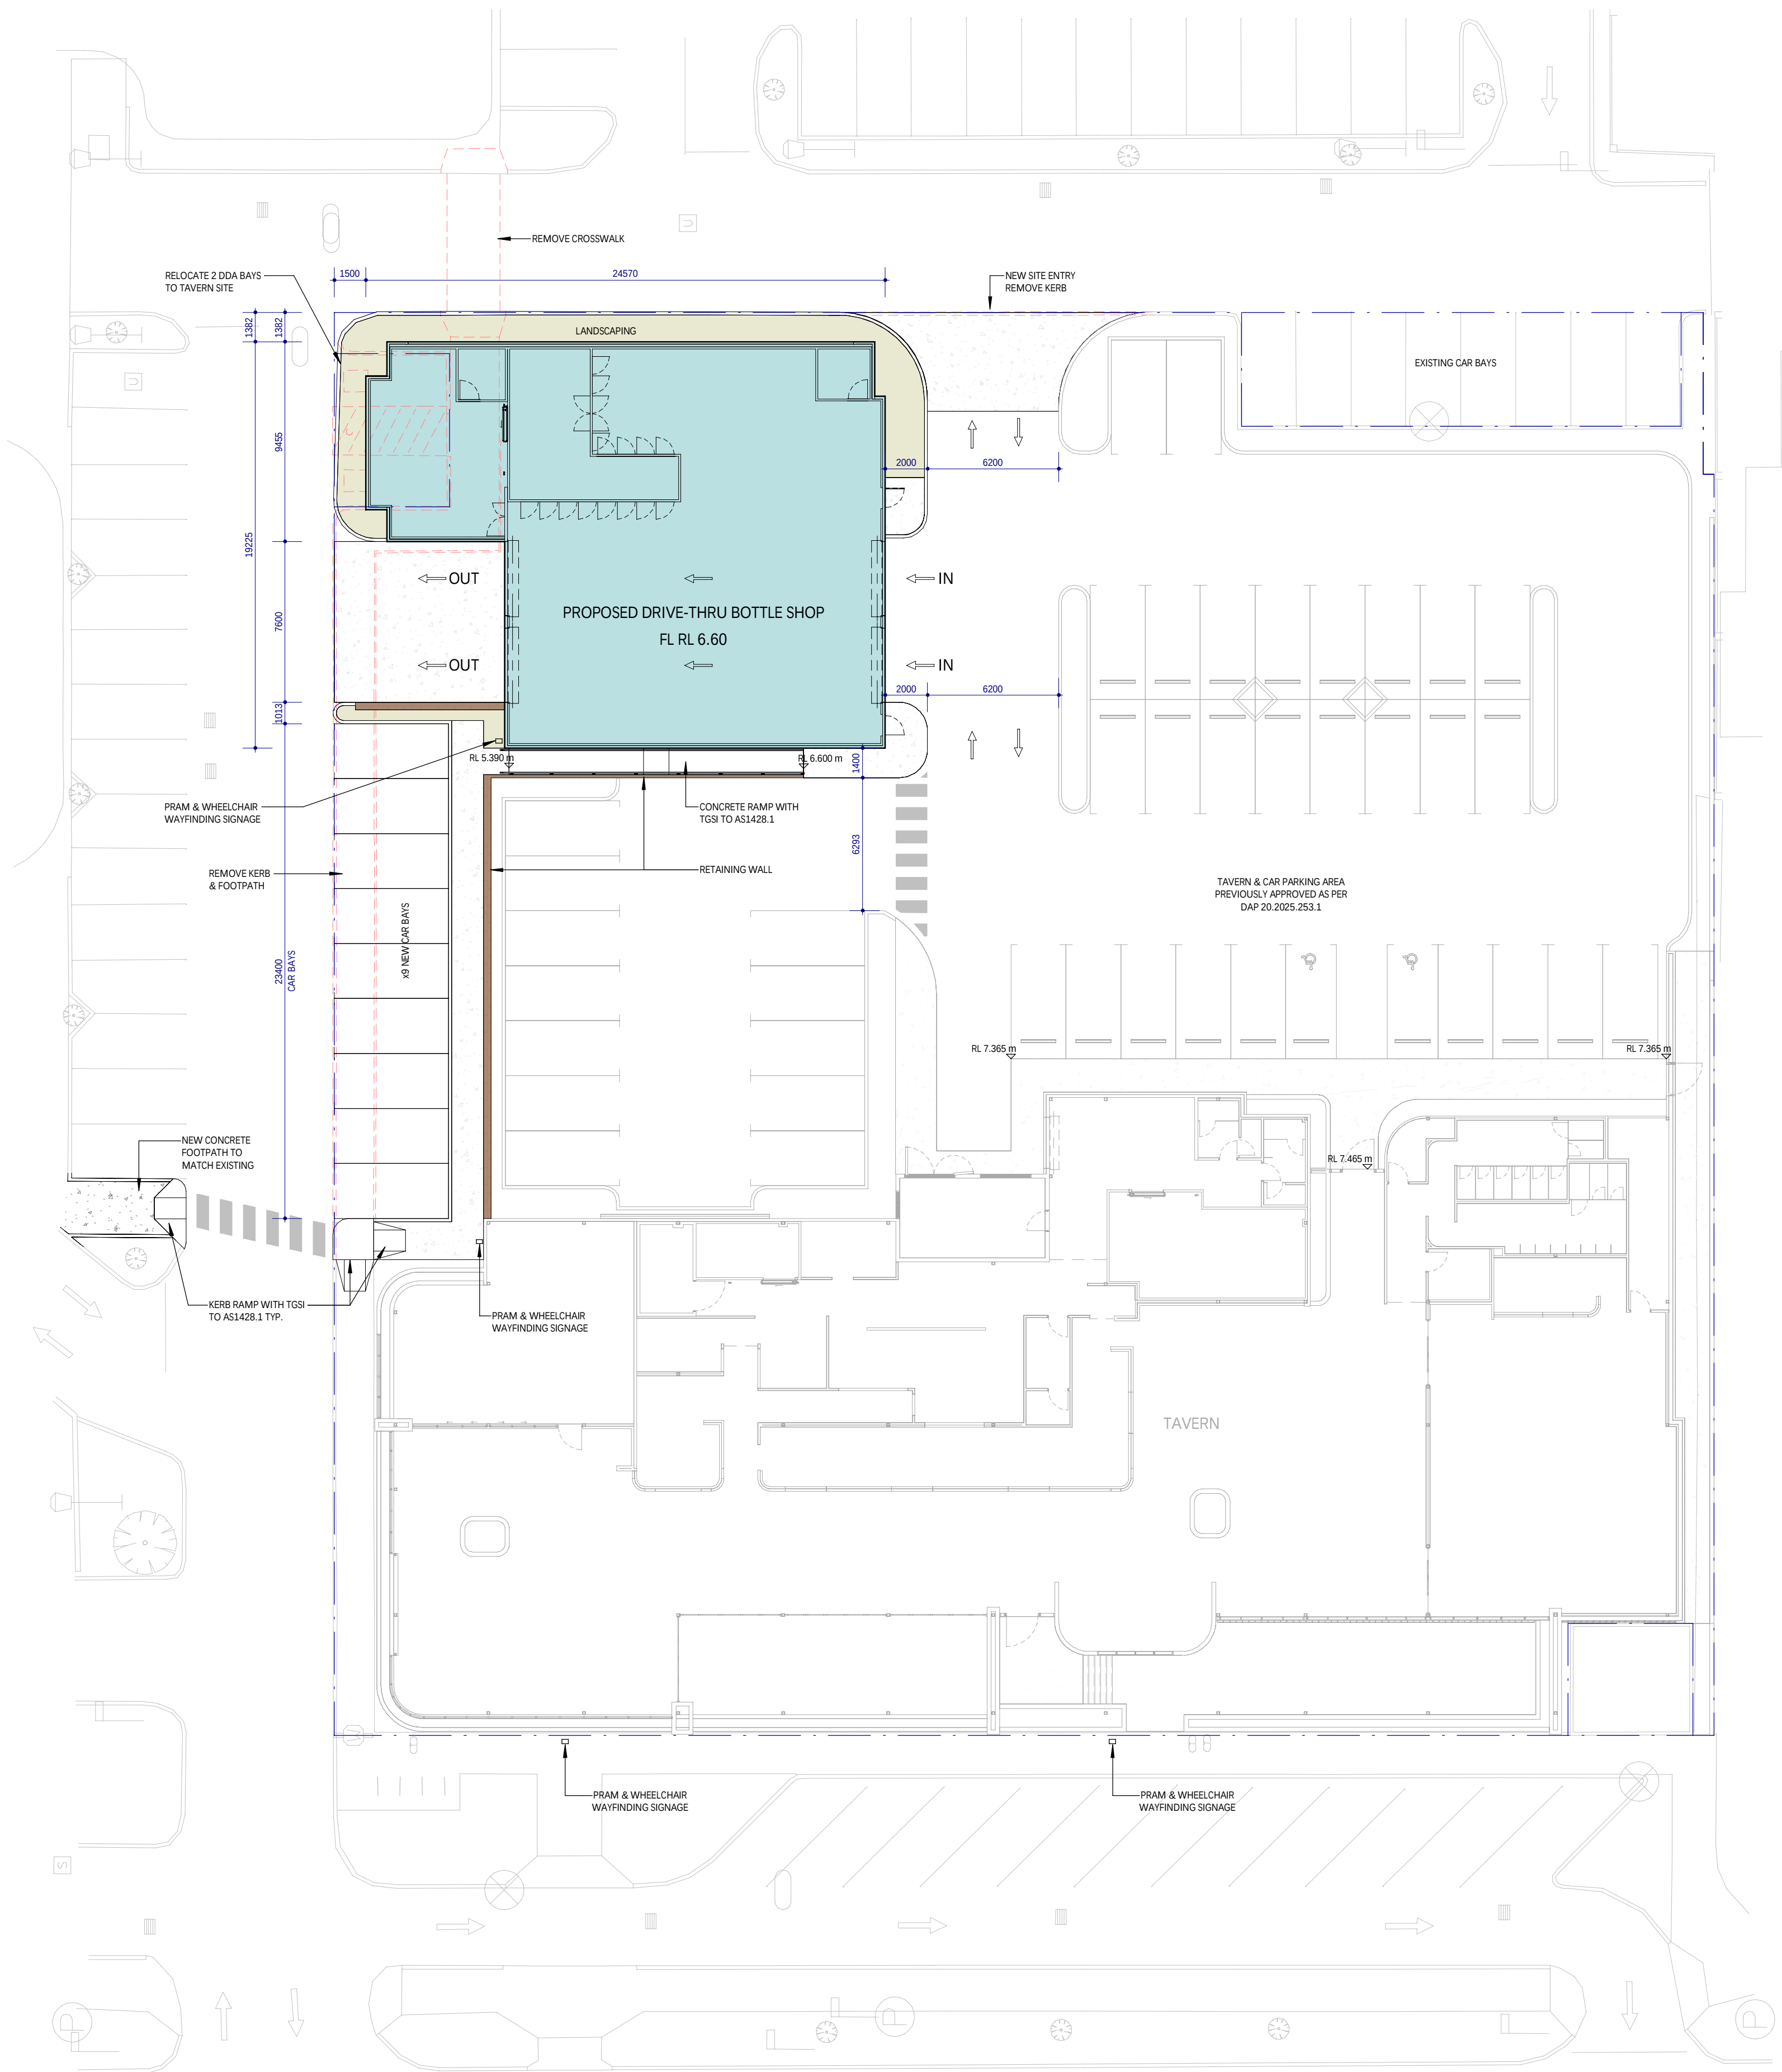


LIQUOR STORE SITE PLAN
SCALE 1 : 200

SAFETY



BAY

ROAD

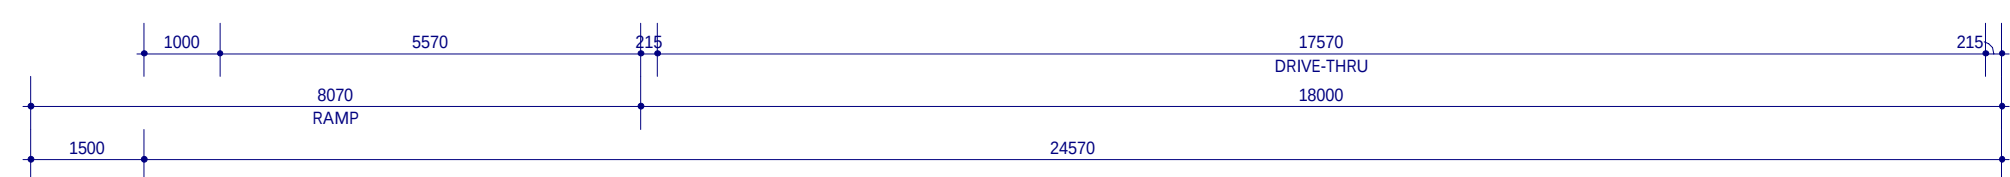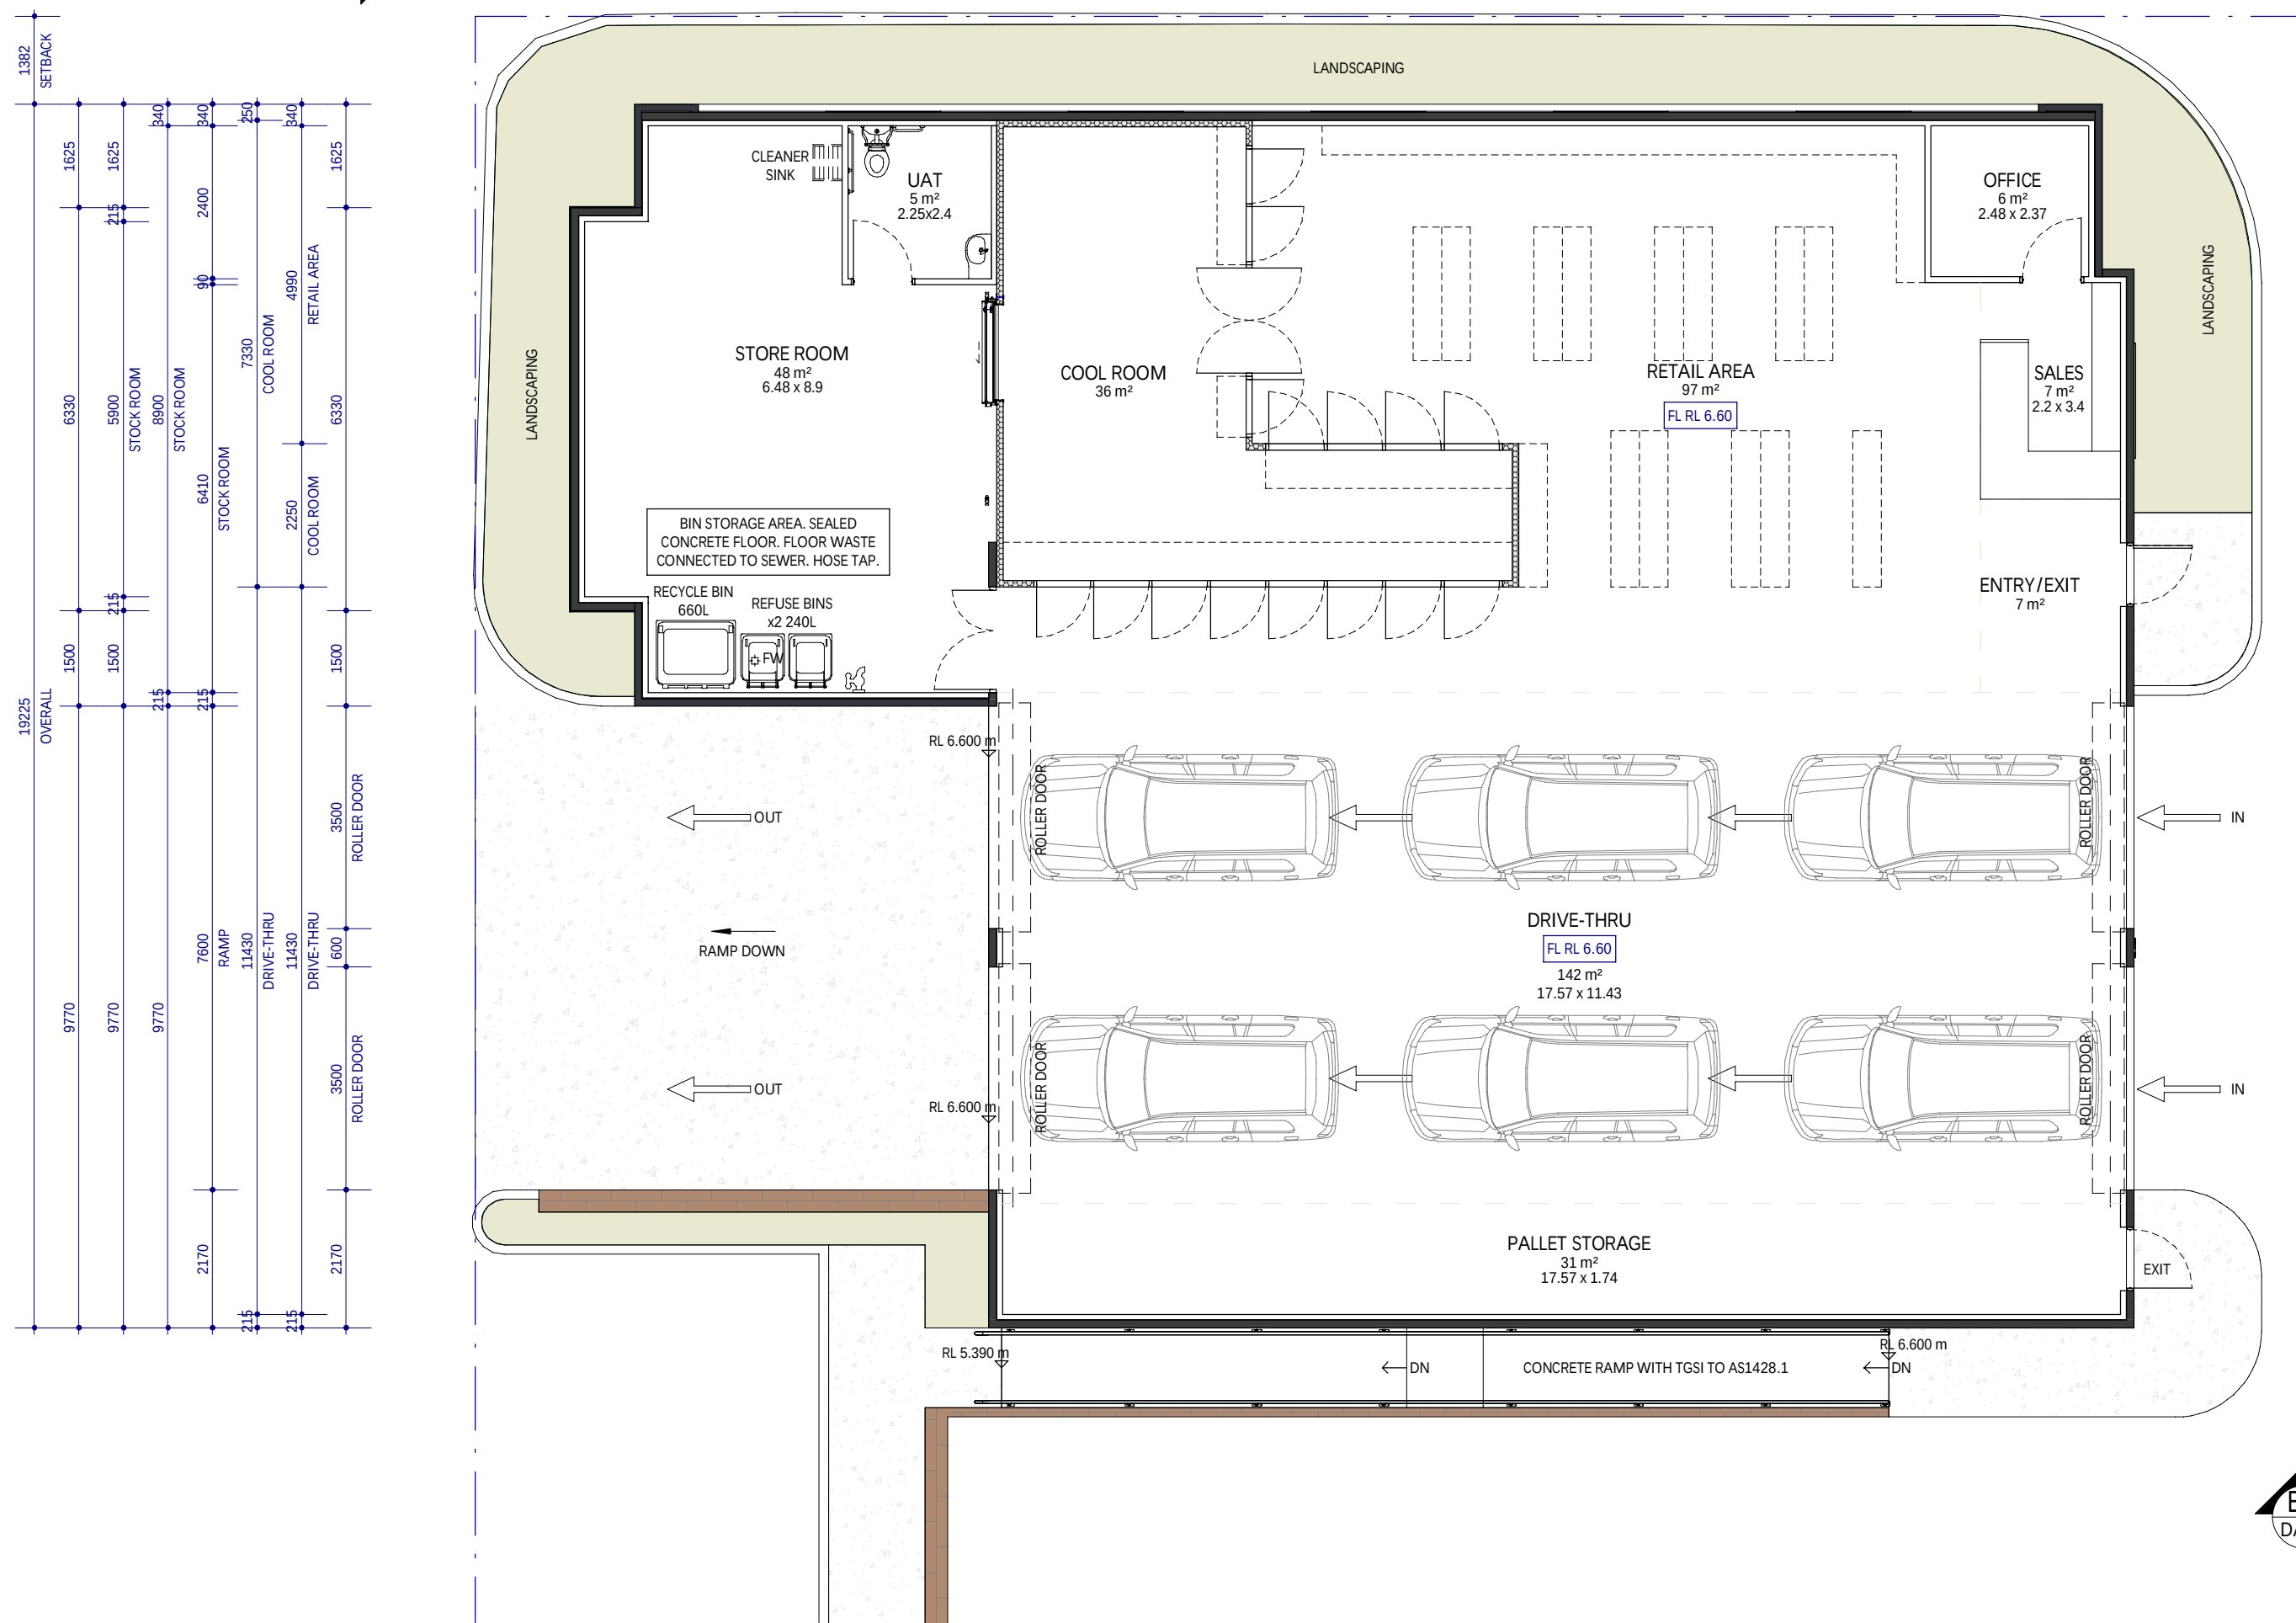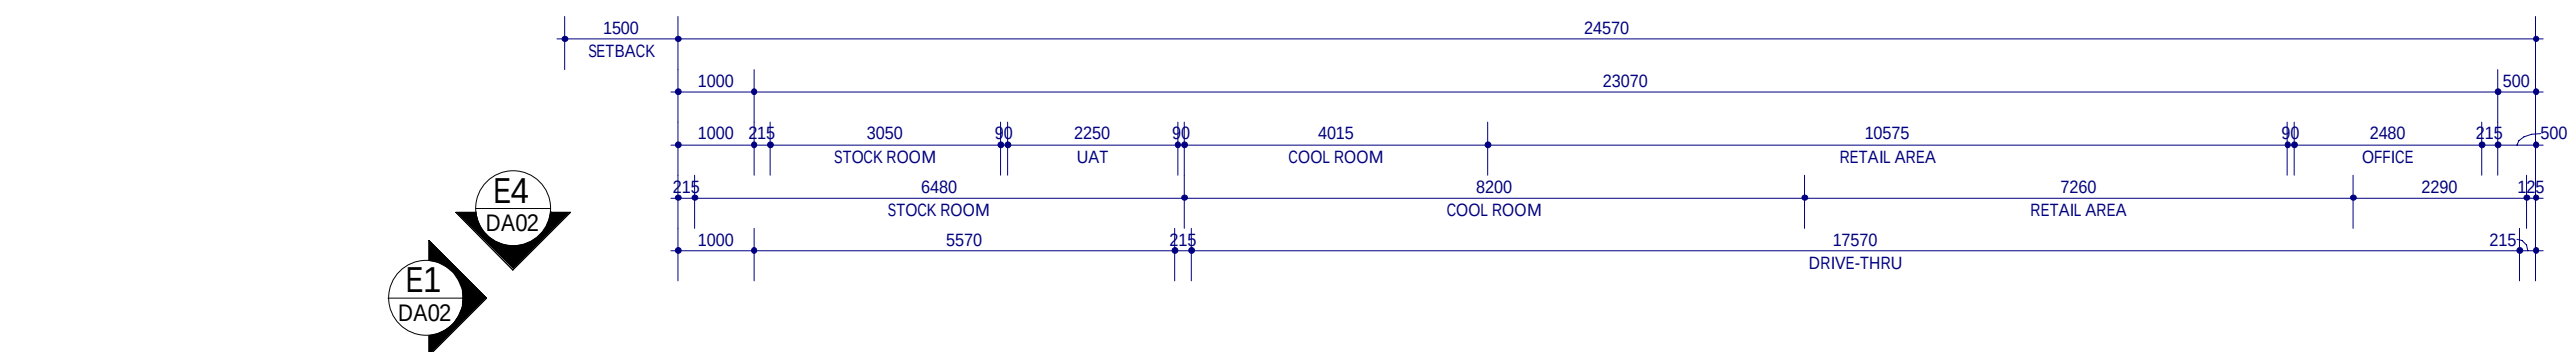


01 LIQUOR STORE FLOOR PLAN
A200 SCALE 1 : 100


AREAS	
BUILDING (OVERALL)	= 404m²
INTERNAL AREAS	
DRIVE-THRU & PALLET	= 173m²
RETAIL	= 100m²
SALES	= 7m²
OFFICE	= 6m²
COOL ROOM	= 36m²
STORE ROOM	= 48m²

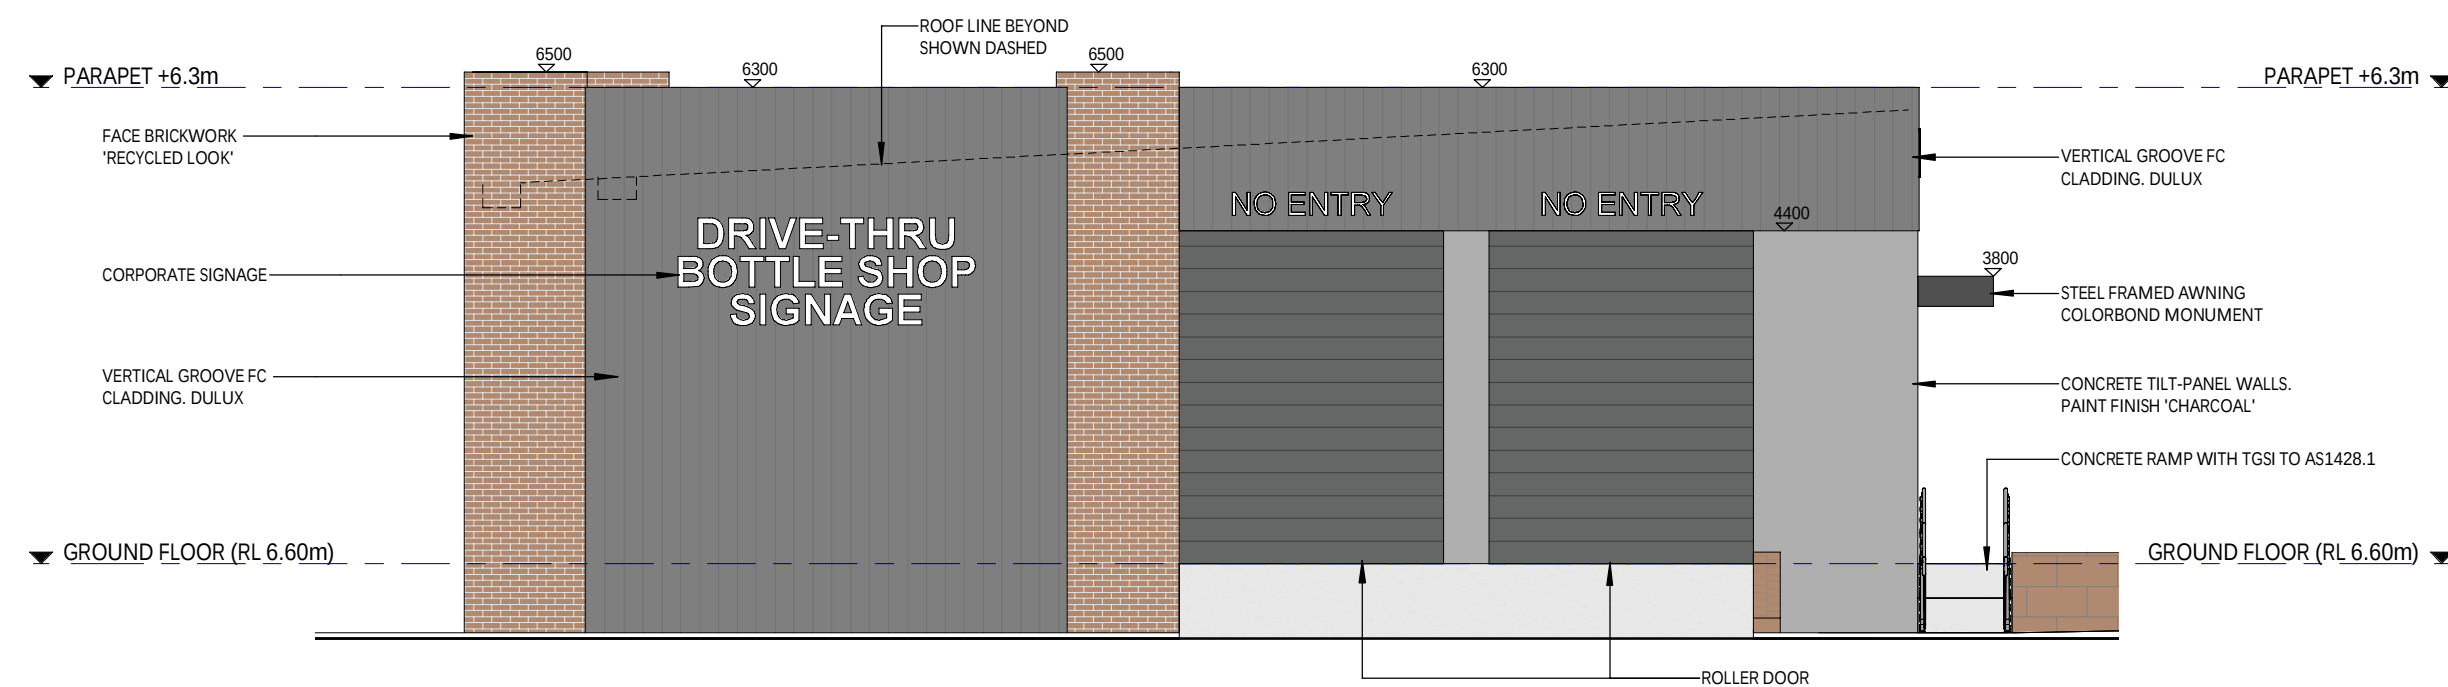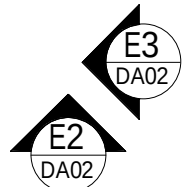


E1 LIQUOR STORE ELEVATION E1
DA02 SCALE 1 : 100

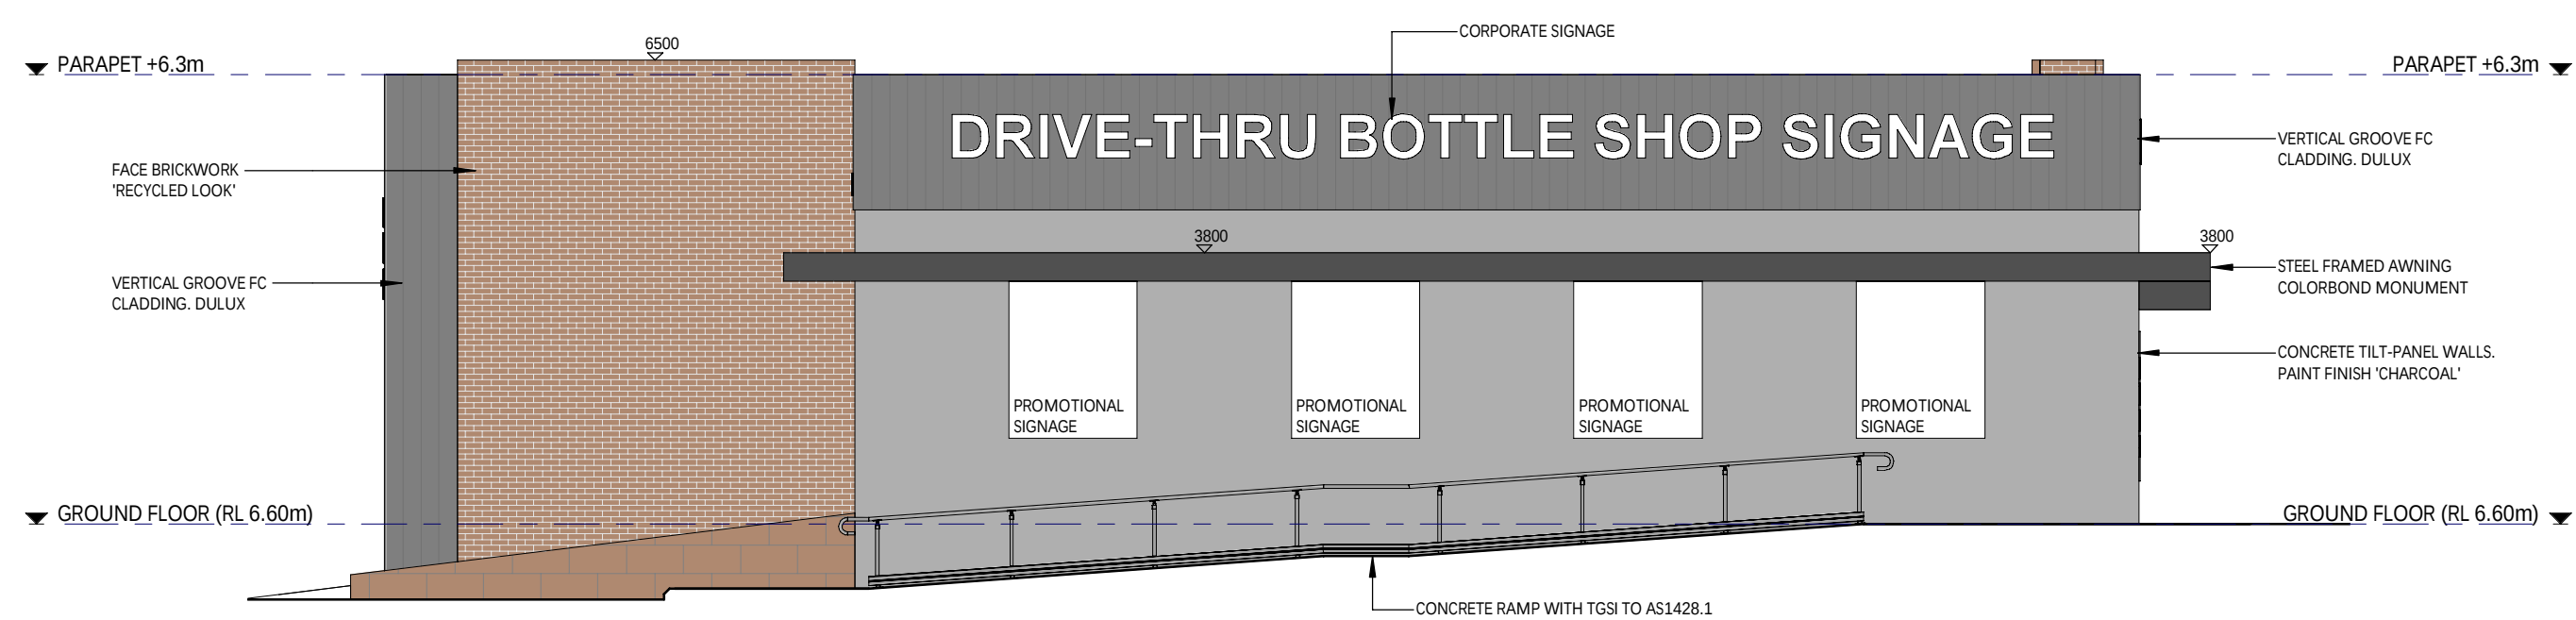

E2 LIQUOR STORE ELEVATION E2
DA02 SCALE 1 : 100

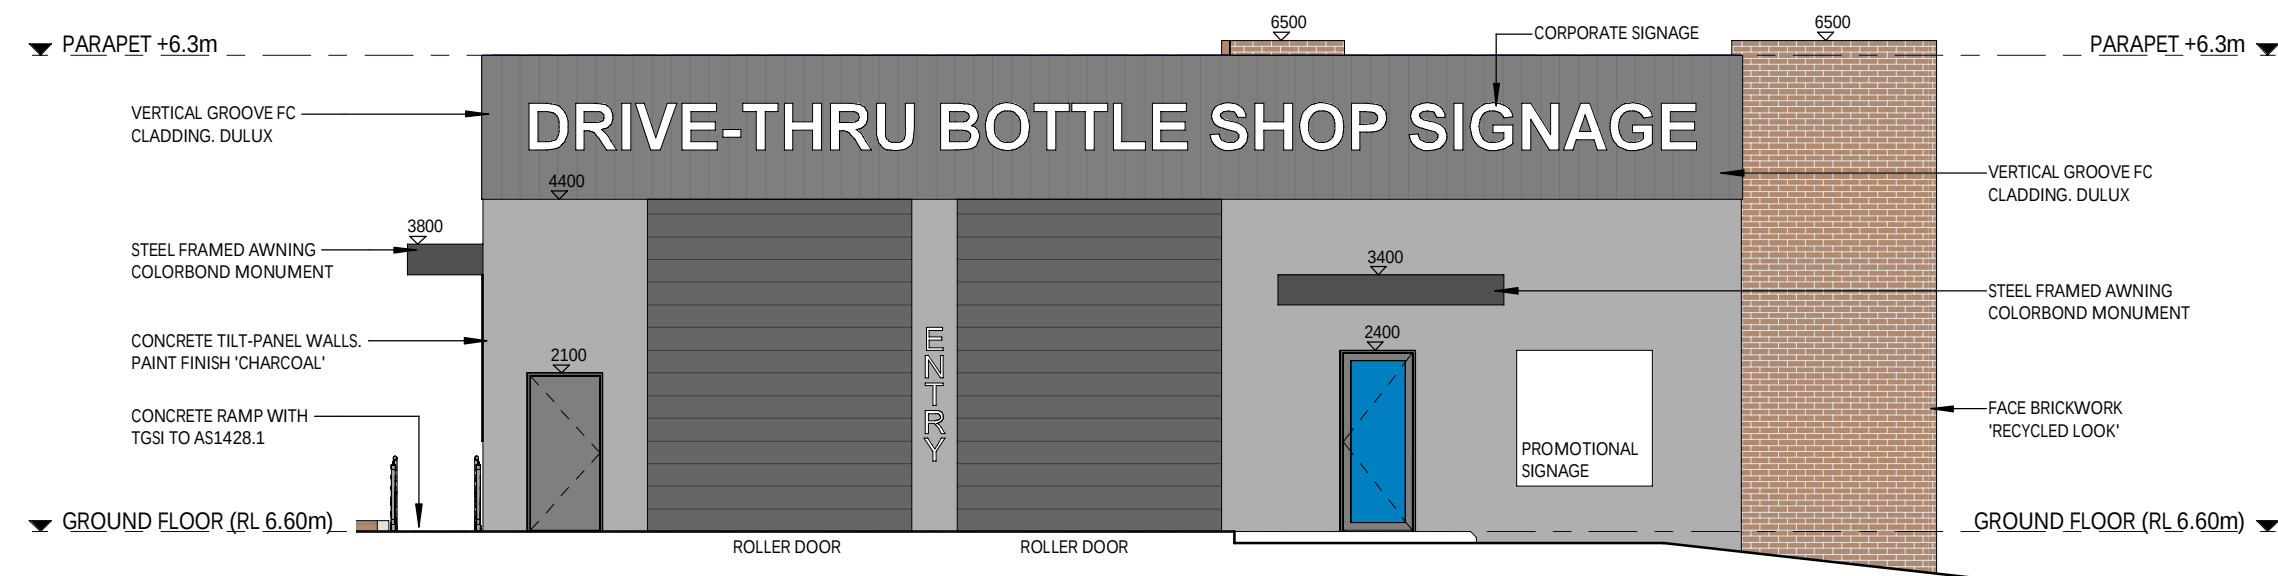

E3 LIQUOR STORE ELEVATION E3
DA02 SCALE 1 : 100

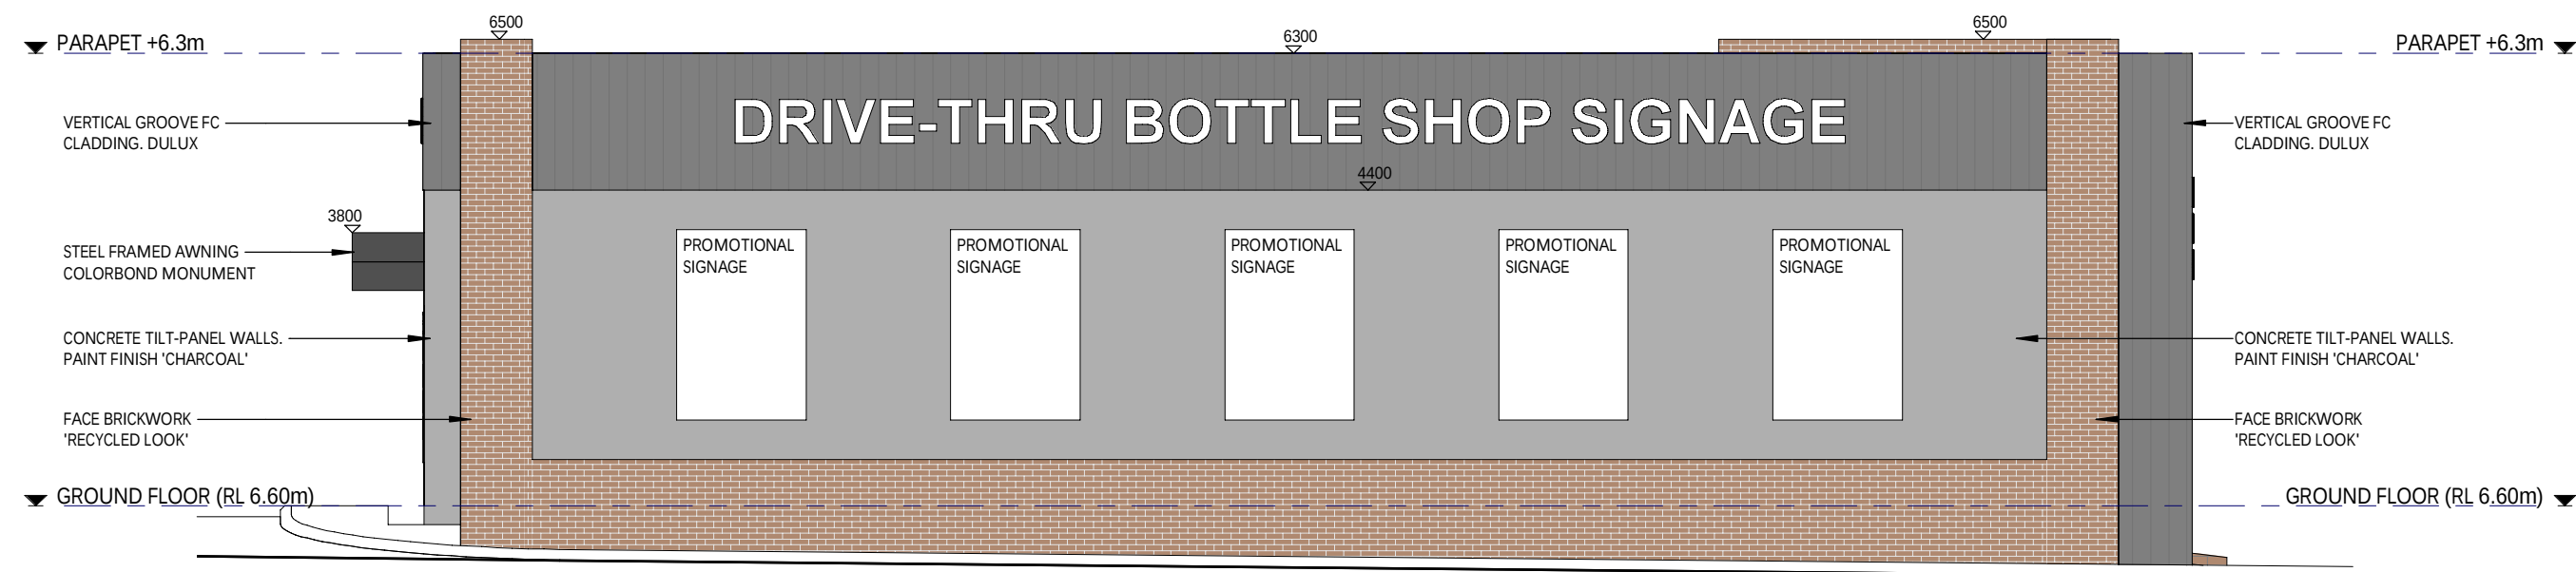

E4 LIQUOR STORE ELEVATION E4
DA02 SCALE 1 : 100



© The images on this perspective are diagrammatical and are meant to be used as an example only, and not a true representation of the finished product. The client must be aware that any material, appliance, hardware or building items that are shown on the image may not resemble the final works. The images provided do not necessarily reflect the true size or dimension of the final plans or completed works. The images provided do not necessarily reflect what is included in the contract between client and the builder. All visual images, design work and plans are copyright protected and may not be reproduced without the specific written permission of Motivo Design Studio Pty Ltd trading as Motivo 2022.

MOTIVO
Co-Create | Connect | Commit

lactn 147302056 **labn** 42147302056
lphl +61 08 9204 5090
lel info@motivo.studio
lwl www.motivo.studio
loffice 2a/22 King Edward Rd, Osborne Park, WA 6017



© The images on this perspective are diagrammatical and are meant to be used as an example only, and not a true representation of the finished product. The client must be aware that any material, appliance, hardware or building items that are shown on the image may not resemble the final works. The images provided do not necessarily reflect the true size or dimension of the final plans or completed works. The images provided do not necessarily reflect what is included in the contract between client and the builder. All visual images, design work and plans are copyright protected and may not be reproduced without the specific written permission of Motivo Design Studio Pty Ltd trading as Motivo 2022.

MOTIVO
Co-Create | Connect | Commit

[acn] 147302056 **[abn]** 42147302056
[ph] +61 08 9204 5090
[el] info@motivo.studio
[w] www.motivo.studio
[office] 2a/22 King Edward Rd, Osborne Park, WA 6017



© The images on this perspective are diagrammatical and are meant to be used as an example only, and not a true representation of the finished product. The client must be aware that any material, appliance, hardware or building items that are shown on the image may not resemble the final works. The images provided do not necessarily reflect the true size or dimension of the final plans or completed works. The images provided do not necessarily reflect what is included in the contract between client and the builder. All visual images, design work and plans are copyright protected and may not be reproduced without the specific written permission of Motivo Design Studio Pty Ltd trading as Motivo 2022.

MOTIVO
Co-Create | Connect | Commit

lactn| 147302056 | abn| 42147302056
lph| +61 08 9204 5090
lel| info@motivo.studio
lwl| www.motivo.studio
loffice| 2a/22 King Edward Rd, Osborne Park, WA 6017

DRIVE-THRU BOTTLE SHOP SIGNAGE

© The images on this perspective are diagrammatical and are meant to be used as an example only, and not a true representation of the finished product. The client must be aware that any material, appliance, hardware or building items that are shown on the image may not resemble the final works. The images provided do not necessarily reflect the true size or dimension of the final plans or completed works. The images provided do not necessarily reflect what is included in the contact between client and the builder. All visual images, design work and plans are copyright protected and may not be reproduced without the specific written permission of Motivo Design Studio Pty Ltd trading as Motivo 2022.

MOTIVO
Co-Create | Connect | Commit

[acn] 147302056 **[abn]** 42147302056
[ph] +61 08 9204 5090
[el] info@motivo.studio
[w] www.motivo.studio
[office] 2a/22 King Edward Rd, Osborne Park, WA 6017