


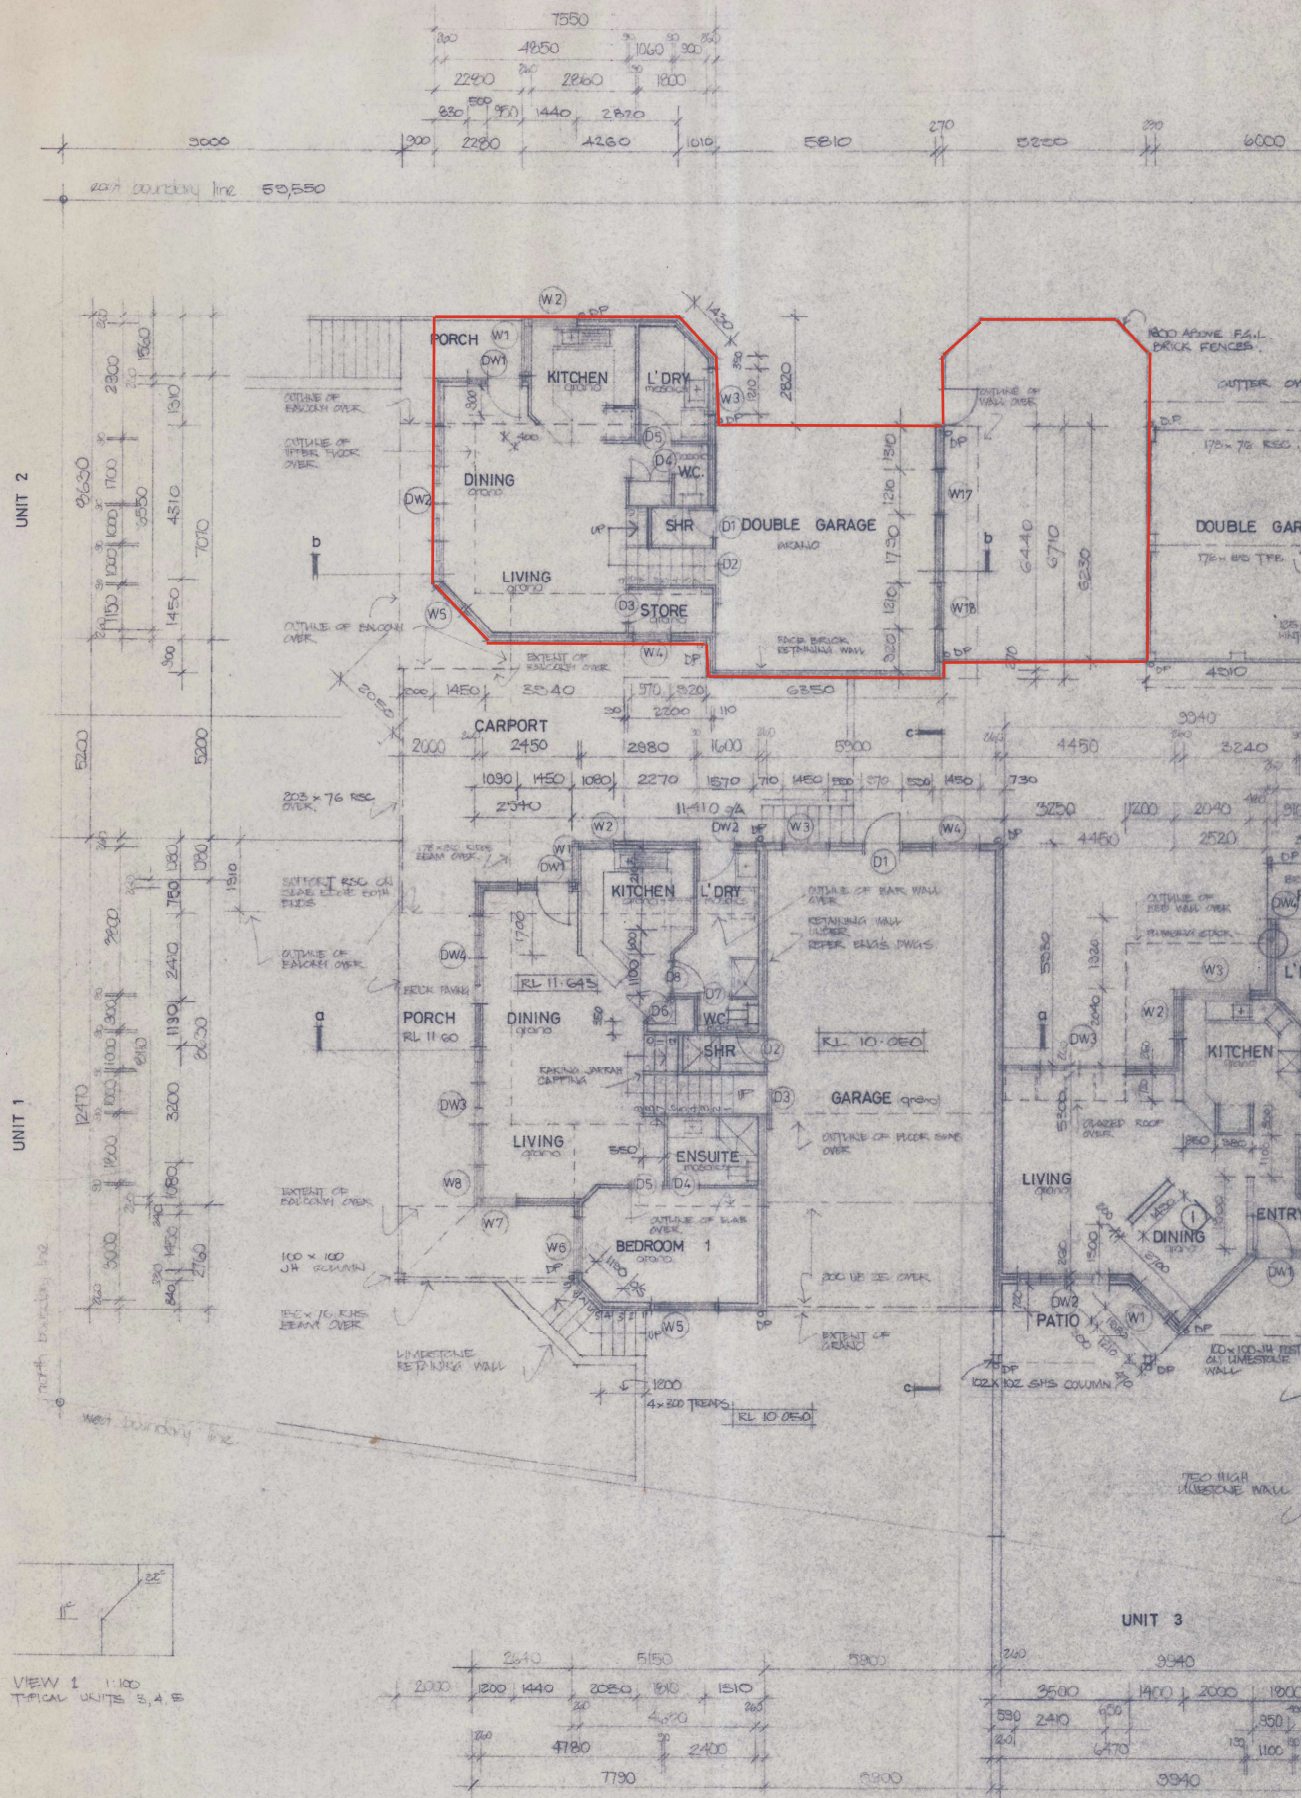

ground level floor plan scale 1:100