




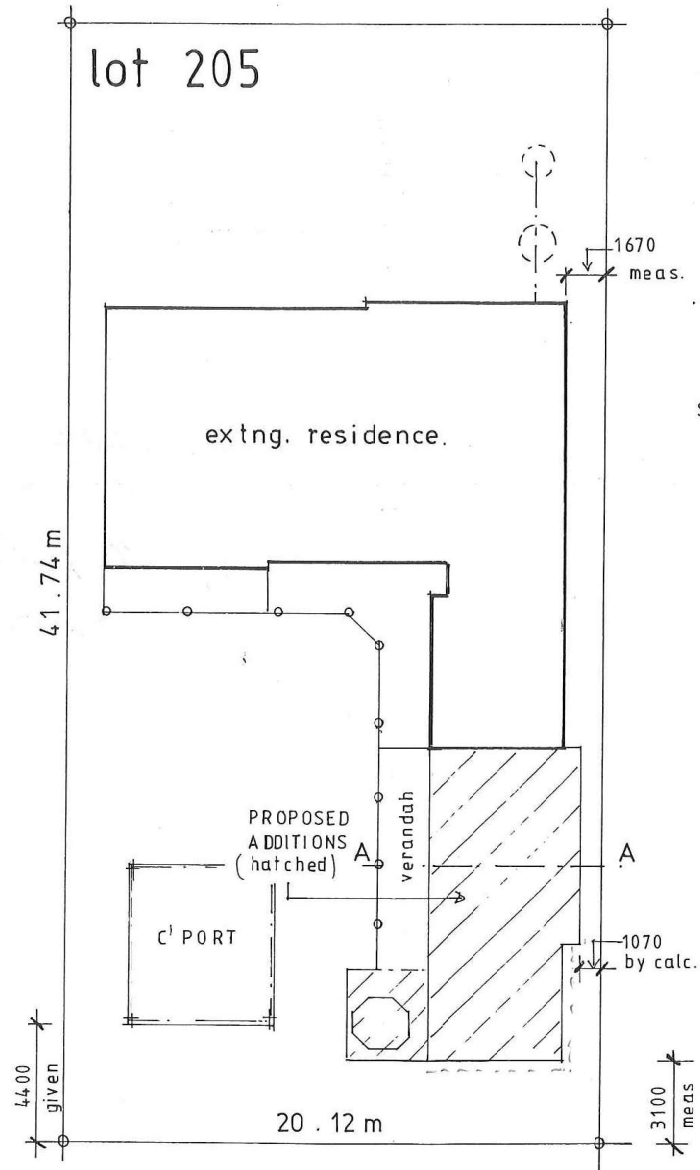

SITE PLAN
1: 200

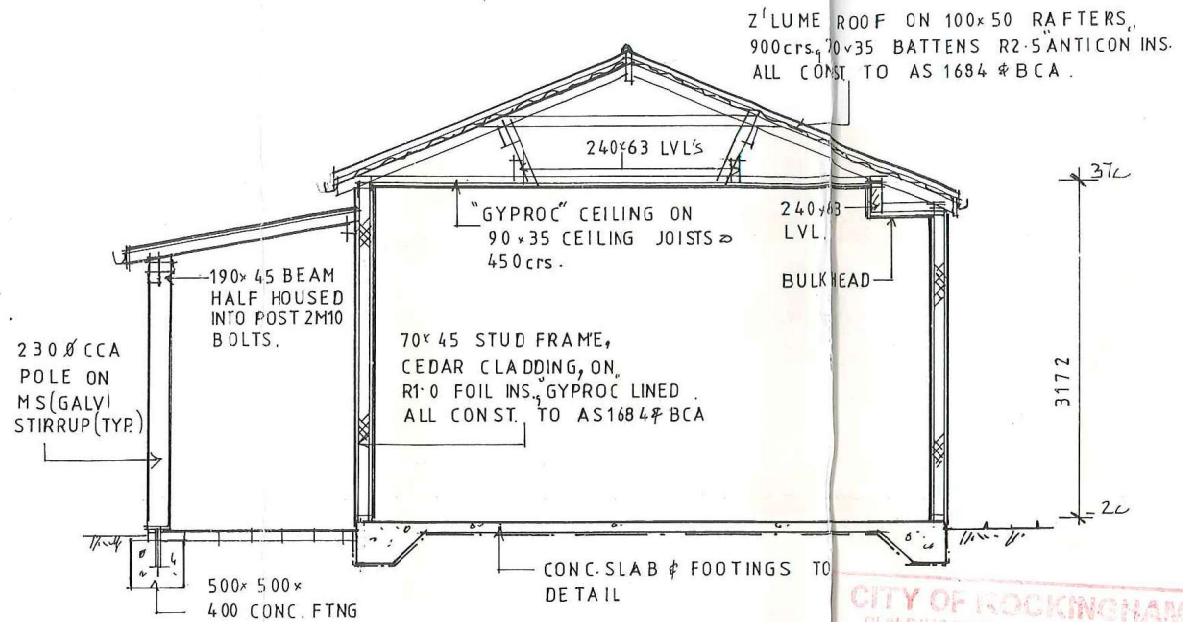

SECTION A-A.

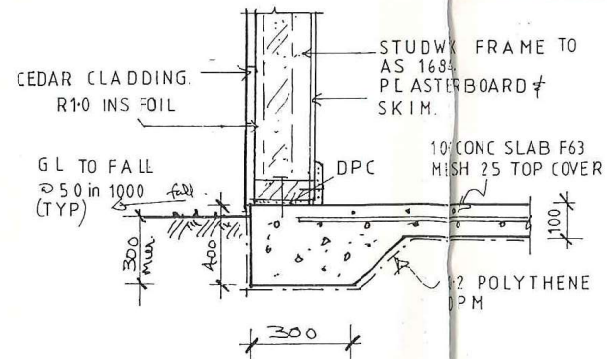

SLAB & FOOTING DETAIL.

CLIENT: MR. & MRS. W. ROBE

PROJECT: PROPOSED ADDITIONS & IMPROVEMENTS

LOCATION: LOT 205, NINDA ROAD, SAFETY BAY.

scale: 1:200, 1:50

REVISIONS:

DRG. No.

date: JUNE 2004

WR:NR:3