



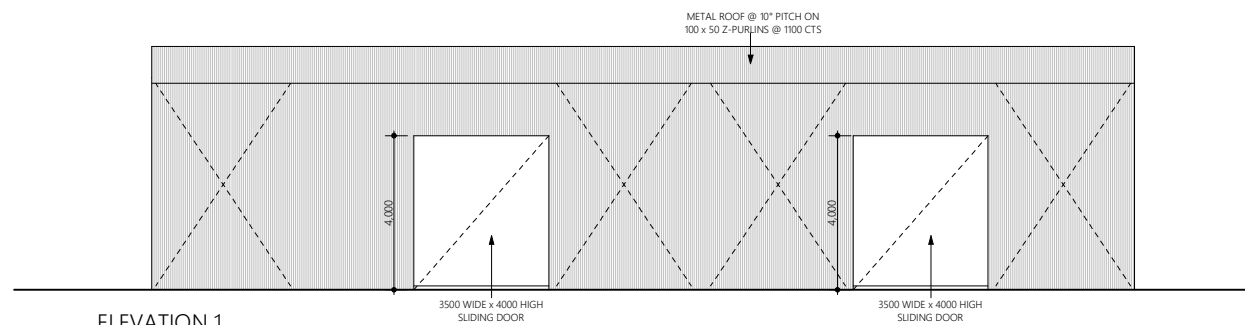


ELEVATION 1
SCALE 1:100


NOTE:
BRACING SHOWN INDICATIVELY ONLY
REFER TO ENGINEERS DETAILS FOR
FULL EXTENTS OF BRACING.

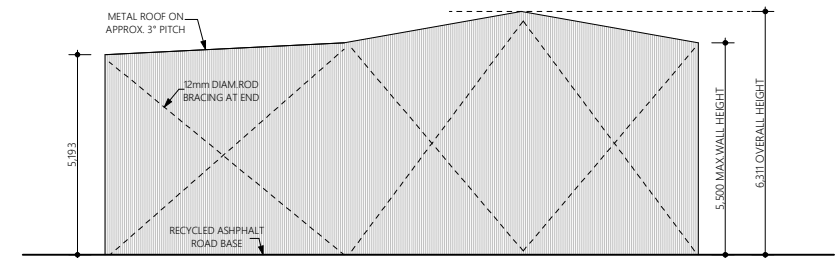


ELEVATION 2
SCALE 1:100

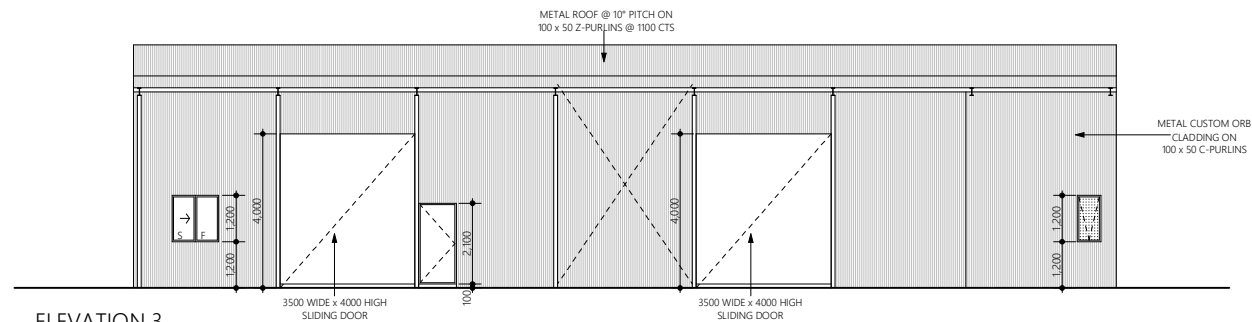

ELEVATION 3
SCALE 1:100

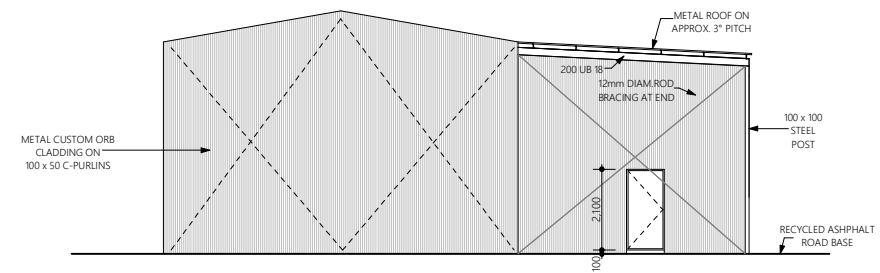

ELEVATION 4
SCALE 1:100

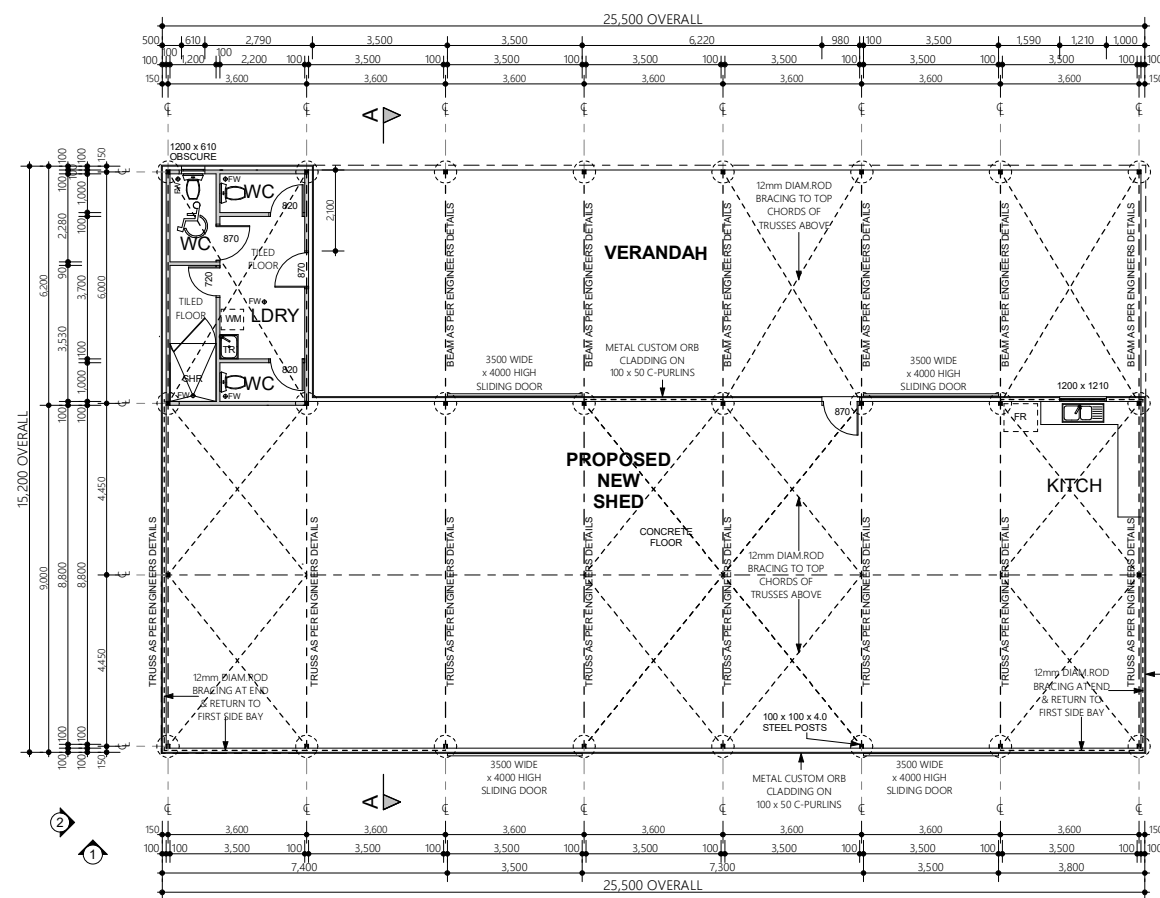


FLOOR PLAN
SCALE 1:100


WET AREA NOTE:
MECHANICAL VENTILATION TO BE
PROVIDED TO ALL WCs, LAUNDRY
& SHOWER ROOM.

BRACING NOTE:
12mm DIAMETER BRACING
TO TOP OF CENTRE BAY,
SIDES & ENDS.

**PROPOSED NEW SHED AT
LOT 550 ST ALBANS ROAD, BALDIVIS**

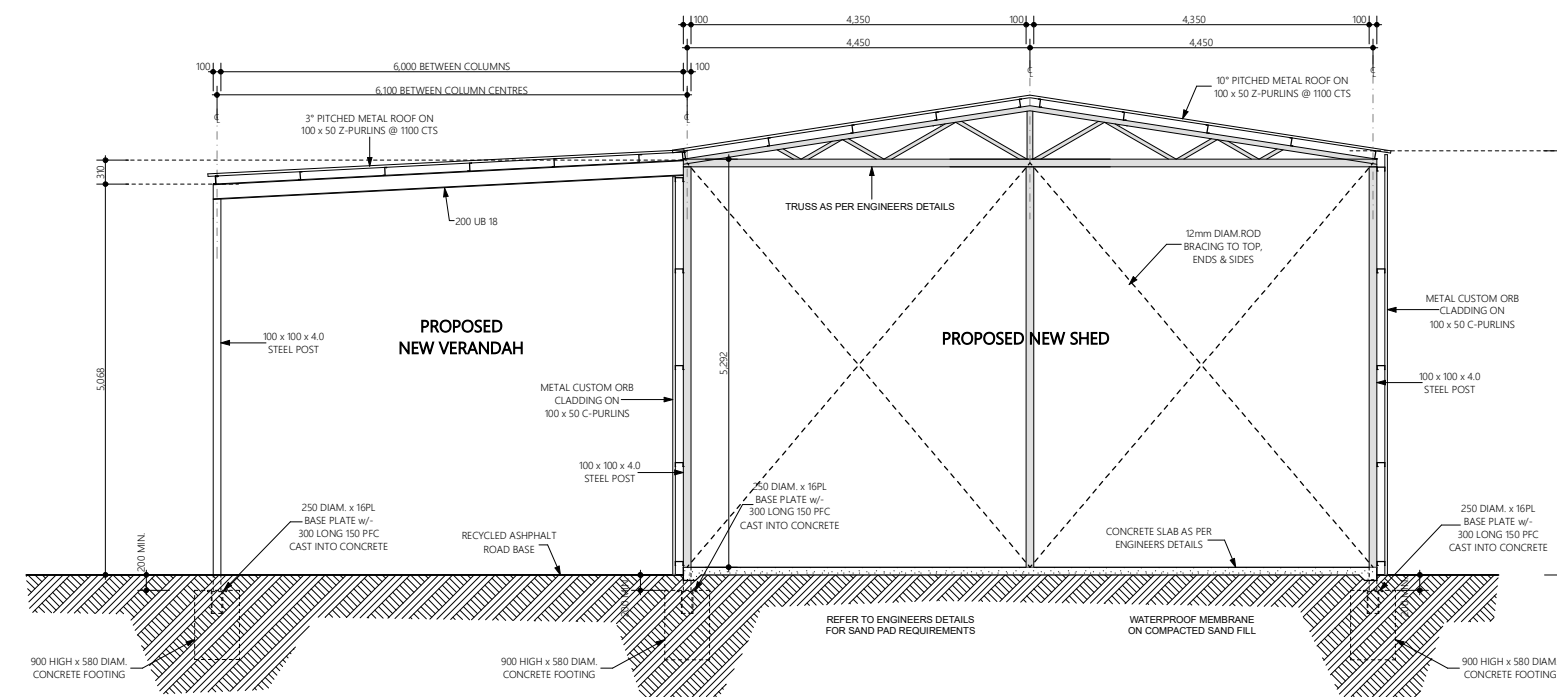


SECTION A-A
SCALE 1: 50

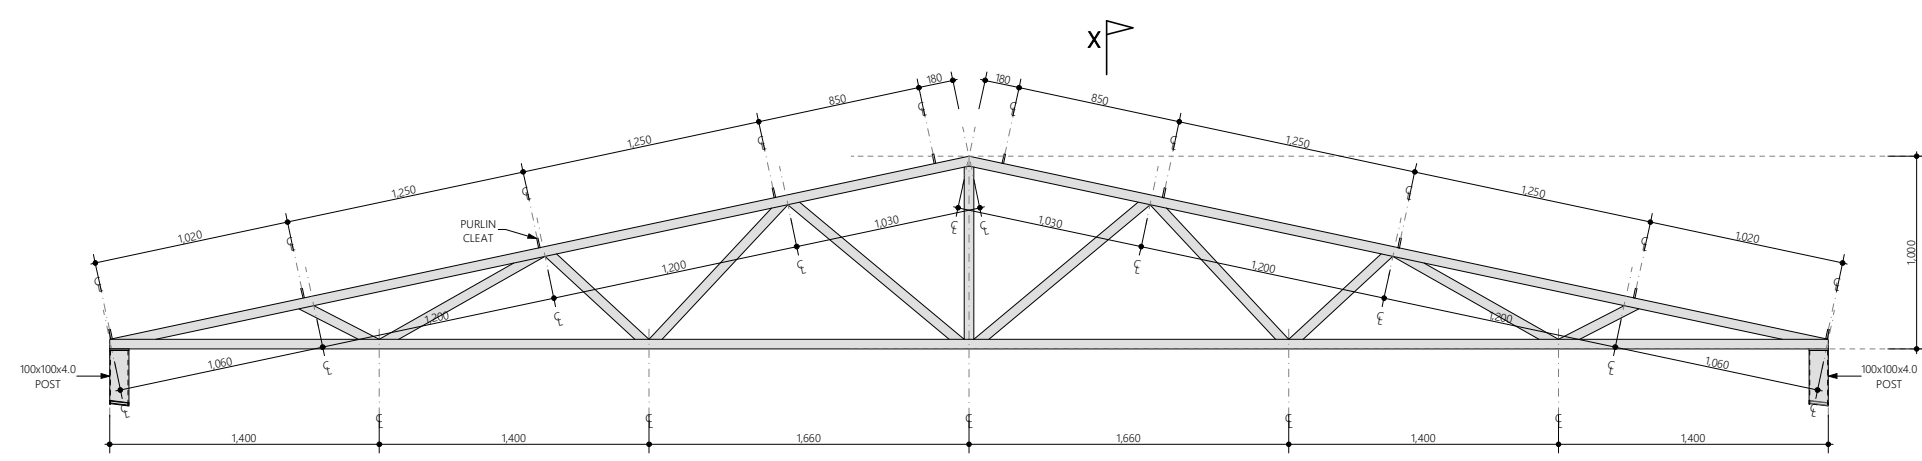

TRUSS DETAIL
SCALE 1: 20

BOTTOM CHORD = 100x50x3 RHS
TOP CHORD = 50x50x3 SHS
WEBS = 50x50x3 SHS
PURLIN CLEATS = 50x8PLx105 LONG

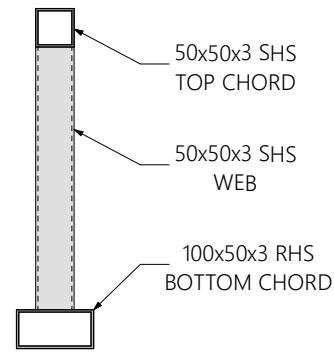

SECTION X-X
SCALE 1: 5

**PROPOSED NEW SHED AT
LOT 550 ST ALBANS ROAD, BALDIVIS**