

CYNOSURE ARCHITECTURE

DUNE HOUSE - DESIGN DEVELOPMENT

03.08.2026



CONCEPT DESIGN			
Number	Sheet	Revision	Date
A000	COVER SHEET	H	03.08.2026
A002	LOCALITY PLAN	H	03.08.2026
A003	FEATURE SURVEY	G	03.08.2026
A010	PROPOSED SITE PLAN	H	03.08.2026
A011	SITE PLAN - OVERLAYS	G	03.08.2026
A100	UNDERCROFT - GENERAL ARRANGEMENT	G	03.08.2026
A110	GROUND FLOOR - GENERAL ARRANGEMENT	R	17.08.2026
A300	ELEVATIONS 1/2	G	17.08.2026
A301	ELEVATIONS 2/2	F	03.08.2026
A302	DIAGRAMMATIC SECTIONS	E	03.08.2026
A900	MASSING MODEL - ARCHITECTURE EMBEDDED IN SLOPE	G	03.08.2026
A901	VISUAL PERSPECTIVES - UNDERCROFT REVETMENT	G	03.08.2026
A910	VISUAL PERSPECTIVES - OCEAN INTERFACE	G	03.08.2026
A999	DIRECT STREET DRIVEWAY DIAGRAM	B	03.08.2026



- GENERAL NOTES
- THIS DRAWING IS TO BE PRINTED IN COLOUR. FAILURE TO DO SO MAY RESULT IN LOSS OF INFORMATION.
- THIS DRAWING SHALL BE READ IN CONJUNCTION WITH ALL OTHER DRAWINGS, CONTRACT DOCUMENTS, SPECIFICATIONS, APPLICABLE STANDARDS AND EQUIPMENT SCHEDULES.
 - DO NOT SCALE OFF THIS DRAWING. USE FIGURED DIMENSIONS ONLY.
 - INFORM THE ARCHITECT OF ANY CONFLICT BETWEEN THE SITE CONDITIONS AND DOCUMENTS.
 - ALL DIMENSIONS ARE IN MILLIMETRES (mm) UNLESS NOTED OTHERWISE.
 - THE CONTRACTOR SHALL VERIFY ALL DIMENSIONS ON SITE PRIOR TO COMMENCING WORK.
 - ALL WORK SHALL COMPLY WITH THE NATIONAL CONSTRUCTION CODE (NCC), AUSTRALIAN STANDARDS AND THE REQUIREMENTS OF STATE AND LOCAL AUTHORITIES.

SITE INFORMATION

LOT 94 (NO. 10) ST IVES COVE, WARNBRO, WA 6169
LOT AREA: 3,948 M² (APPROX. 0.39 HA)

ZONE / R-CODE: R5 - CITY OF ROCKINGHAM

BUSHFIRE PRONE: YES - WITHIN COASTAL VEGETATION ZONE (BAL ASSESSMENT REQUIRED FOR ANY NEW BUILD)

EASEMENT: NO KNOWN EASEMENTS (BEACHFRONT LOT ABUTS COASTAL RESERVE; DIRECT BEACH ACCESS)

CURRENT DEVELOPMENT: VACANT LAND (UNDEVELOPED DUNE LOT)

BUILDING ENVELOPE: EXISTING BUILDING ENVELOPE: 1,123 M² WITH PROPOSED 10% (112.3M²) BUILDING ENVELOPE EXTENSION

PROPOSED DEVELOPMENT: NEW SINGLE RESIDENTIAL DWELLING (CONCEPT DESIGN STAGE)

PLANNING SUMMARY

HEIGHT: TWO-STORY DWELLING ALLOWED; 7.0M WALL HEIGHT LIMIT, 10.0M HIPPED / PITCHED ROOF HEIGHT LIMIT. DESIGN SHOULD REMAIN LOW-RISE AND RESPONSIVE TO COASTAL CHARACTER

BUSHFIRE: BAL-RATED SITE (VARIES FROM 12.5 TO FZ); FULL BAL ASSESSMENT + AS3959 COMPLIANCE REQUIRED

COASTAL EXPOSURE: SITE SITS BEHIND COASTAL SETBACK LINE; BUILDING ENVELOPE LIKELY ALREADY POSITIONED ACCORDINGLY

SETBACKS: BUILDING SETBACKS GENERALLY COMPLY WITH THE APPLICABLE R-CODES. WHERE A SETBACK VARIES FROM THE DEEMED-TO-COMPLY PROVISIONS, THE PROPOSED BUILDING IS CONTAINED WHOLLY WITHIN THE APPROVED BUILDING ENVELOPE. THE APPROVED BUILDING ENVELOPE IS RELIED UPON AS JUSTIFICATION FOR ASSESSMENT AGAINST THE RELEVANT PERFORMANCE CRITERIA OF THE R-CODES.

LANDSCAPING: NO CLEARING OUTSIDE ENVELOPE EXCEPT FOR FIRE PROTECTION; FENCING LIMITED TO ENVELOPE BOUNDARY

ACCESS: VEHICLE ACCESS VIA CUL-DE-SAC; USE MINIMAL-CLEARING DRIVEWAY PATH; ALL-WEATHER ACCESS LIKELY REQUIRED

WASTEWATER: NO MAINS SEWER; ON-SITE EFFLUENT SYSTEM MAY NEED TO BE CONSIDERED (E.G. ATU)

SERVICES: UNDERGROUND POWER AND SCHEME WATER AVAILABLE; NBN LIKELY VIA WIRELESS/SATELLITE; NO MAINS GAS

DA REQUIRED: YES - ALL DEVELOPMENT IN WARNBRO DUNES REQUIRES DEVELOPMENT APPLICATION

KEY DA CONSIDERATIONS: COMPLIANCE WITH BUILDING ENVELOPE, BUSHFIRE MANAGEMENT, HEIGHT/FORM, AND ENVIRONMENTAL PROTECTION (VEGETATION RETENTION)

DD DATE	REV	DESCRIPTION	CHECKED
03.08.2026	H	For Development Approval - Revised Following BAL Advice	
16.07.2026	G	For Development Approval	
15.07.2026	F	For Development Approval	
10.07.2026	E	Revised Pool Enclosure	
09.07.2026	D	For Development Approval	
24.12.2025	C	Concept Design - Revised	
08.12.2025	B	Concept Design - Revised following client comment	
12.11.2025	A	Concept Design	

ARCHITECT


Cynosure Architecture
02 Church Street, Perth, WA 6000

CLIENT

Willem and Linda
Vandervan

PROJECT NAME

DUNE HOUSE
10 ST. IVES COVE

DRAWING NAME

LOCALITY PLAN

DESIGN DEVELOPMENT

SCALE 1 : 500 (A1)
0 5 10 15 20 25 30 M

PROJECT No.	DRAWING No.	REV
2541	A002	H
DRAWN BY		MB

THIS DRAWING IS TO BE PRINTED IN COLOUR. FAILURE TO DO SO
MAY RESULT IN LOSS OF INFORMATION.

1. THIS DRAWINGS SHALL BE READ IN CONJUNCTION WITH ALL OTHER DRAWINGS, CONTRACT DOCUMENTS, SPECIFICATIONS, APPLICABLE STANDARDS AND EQUIPMENT SCHEDULES.
2. DO NOT SCALE OFF THIS DRAWING. USE FIGURED DIMENSIONS ONLY.
3. INFORM THE ARCHITECT OF ANY CONFLICT BETWEEN THE SITE CONDITIONS AND DOCUMENTS.
4. ALL DIMENSIONS ARE IN MILLIMETRES (mm) UNLESS NOTED OTHERWISE.
5. THE CONTRACTOR SHALL VERIFY ALL DIMENSIONS ON SITE PRIOR TO COMMENCING WORK.
6. ALL WORK SHALL COMPLY WITH THE NATIONAL CONSTRUCTION CODE (NCC), AUSTRALIAN STANDARDS AND THE REQUIREMENTS OF STATE AND LOCAL AUTHORITIES.



03.08.2026	G	For Development Approval - Revised Following BAL Advice	
15.07.2026	F	For Development Approval	
10.07.2026	E	Revised Pool Enclosure	
09.07.2026	D	For Development Approval	
24.12.2025	C	Concept Design - Revised	
08.12.2025	B	Concept Design - Revised following client comment	
12.11.2025	A	Concept Design	
DD.MM.YY	REV	DESCRIPTION	CHECKED

ARCHITECT



Cynosure Architecture

02 Church Street, Perth, WA 6000

CLIENT

Willem and Linda
Vandervan

PROJECT NAME

DUNE HOUSE

10 ST. IVES COVE

DRAWING NAME

FEATURE SURVEY

DESIGN DEVELOPMENT

SCALE 1 : 200 (A1)




PROJECT No. 2541	DRAWING No. A003	REV G
DRAWN BY		MB

GENERAL NOTES

THIS DRAWING IS TO BE PRINTED IN COLOUR. FAILURE TO DO SO MAY RESULT IN LOSS OF INFORMATION.

- THIS DRAWING SHALL BE READ IN CONJUNCTION WITH ALL OTHER DRAWINGS, CONTRACT DOCUMENTS, SPECIFICATIONS, APPLICABLE STANDARDS AND EQUIPMENT SCHEDULES.
- DO NOT SCALE OFF THIS DRAWING. USE FIGURED DIMENSIONS ONLY.
- INFORM THE ARCHITECT OF ANY CONFLICT BETWEEN THE SITE CONDITIONS AND DOCUMENTS.
- ALL DIMENSIONS ARE IN MILLIMETRES (mm) UNLESS NOTED OTHERWISE.
- THE CONTRACTOR SHALL VERIFY ALL DIMENSIONS ON SITE PRIOR TO COMMENCING WORK.
- ALL WORK SHALL COMPLY WITH THE NATIONAL CONSTRUCTION CODE (NCC), AUSTRALIAN STANDARDS AND THE REQUIREMENTS OF STATE AND LOCAL AUTHORITIES.

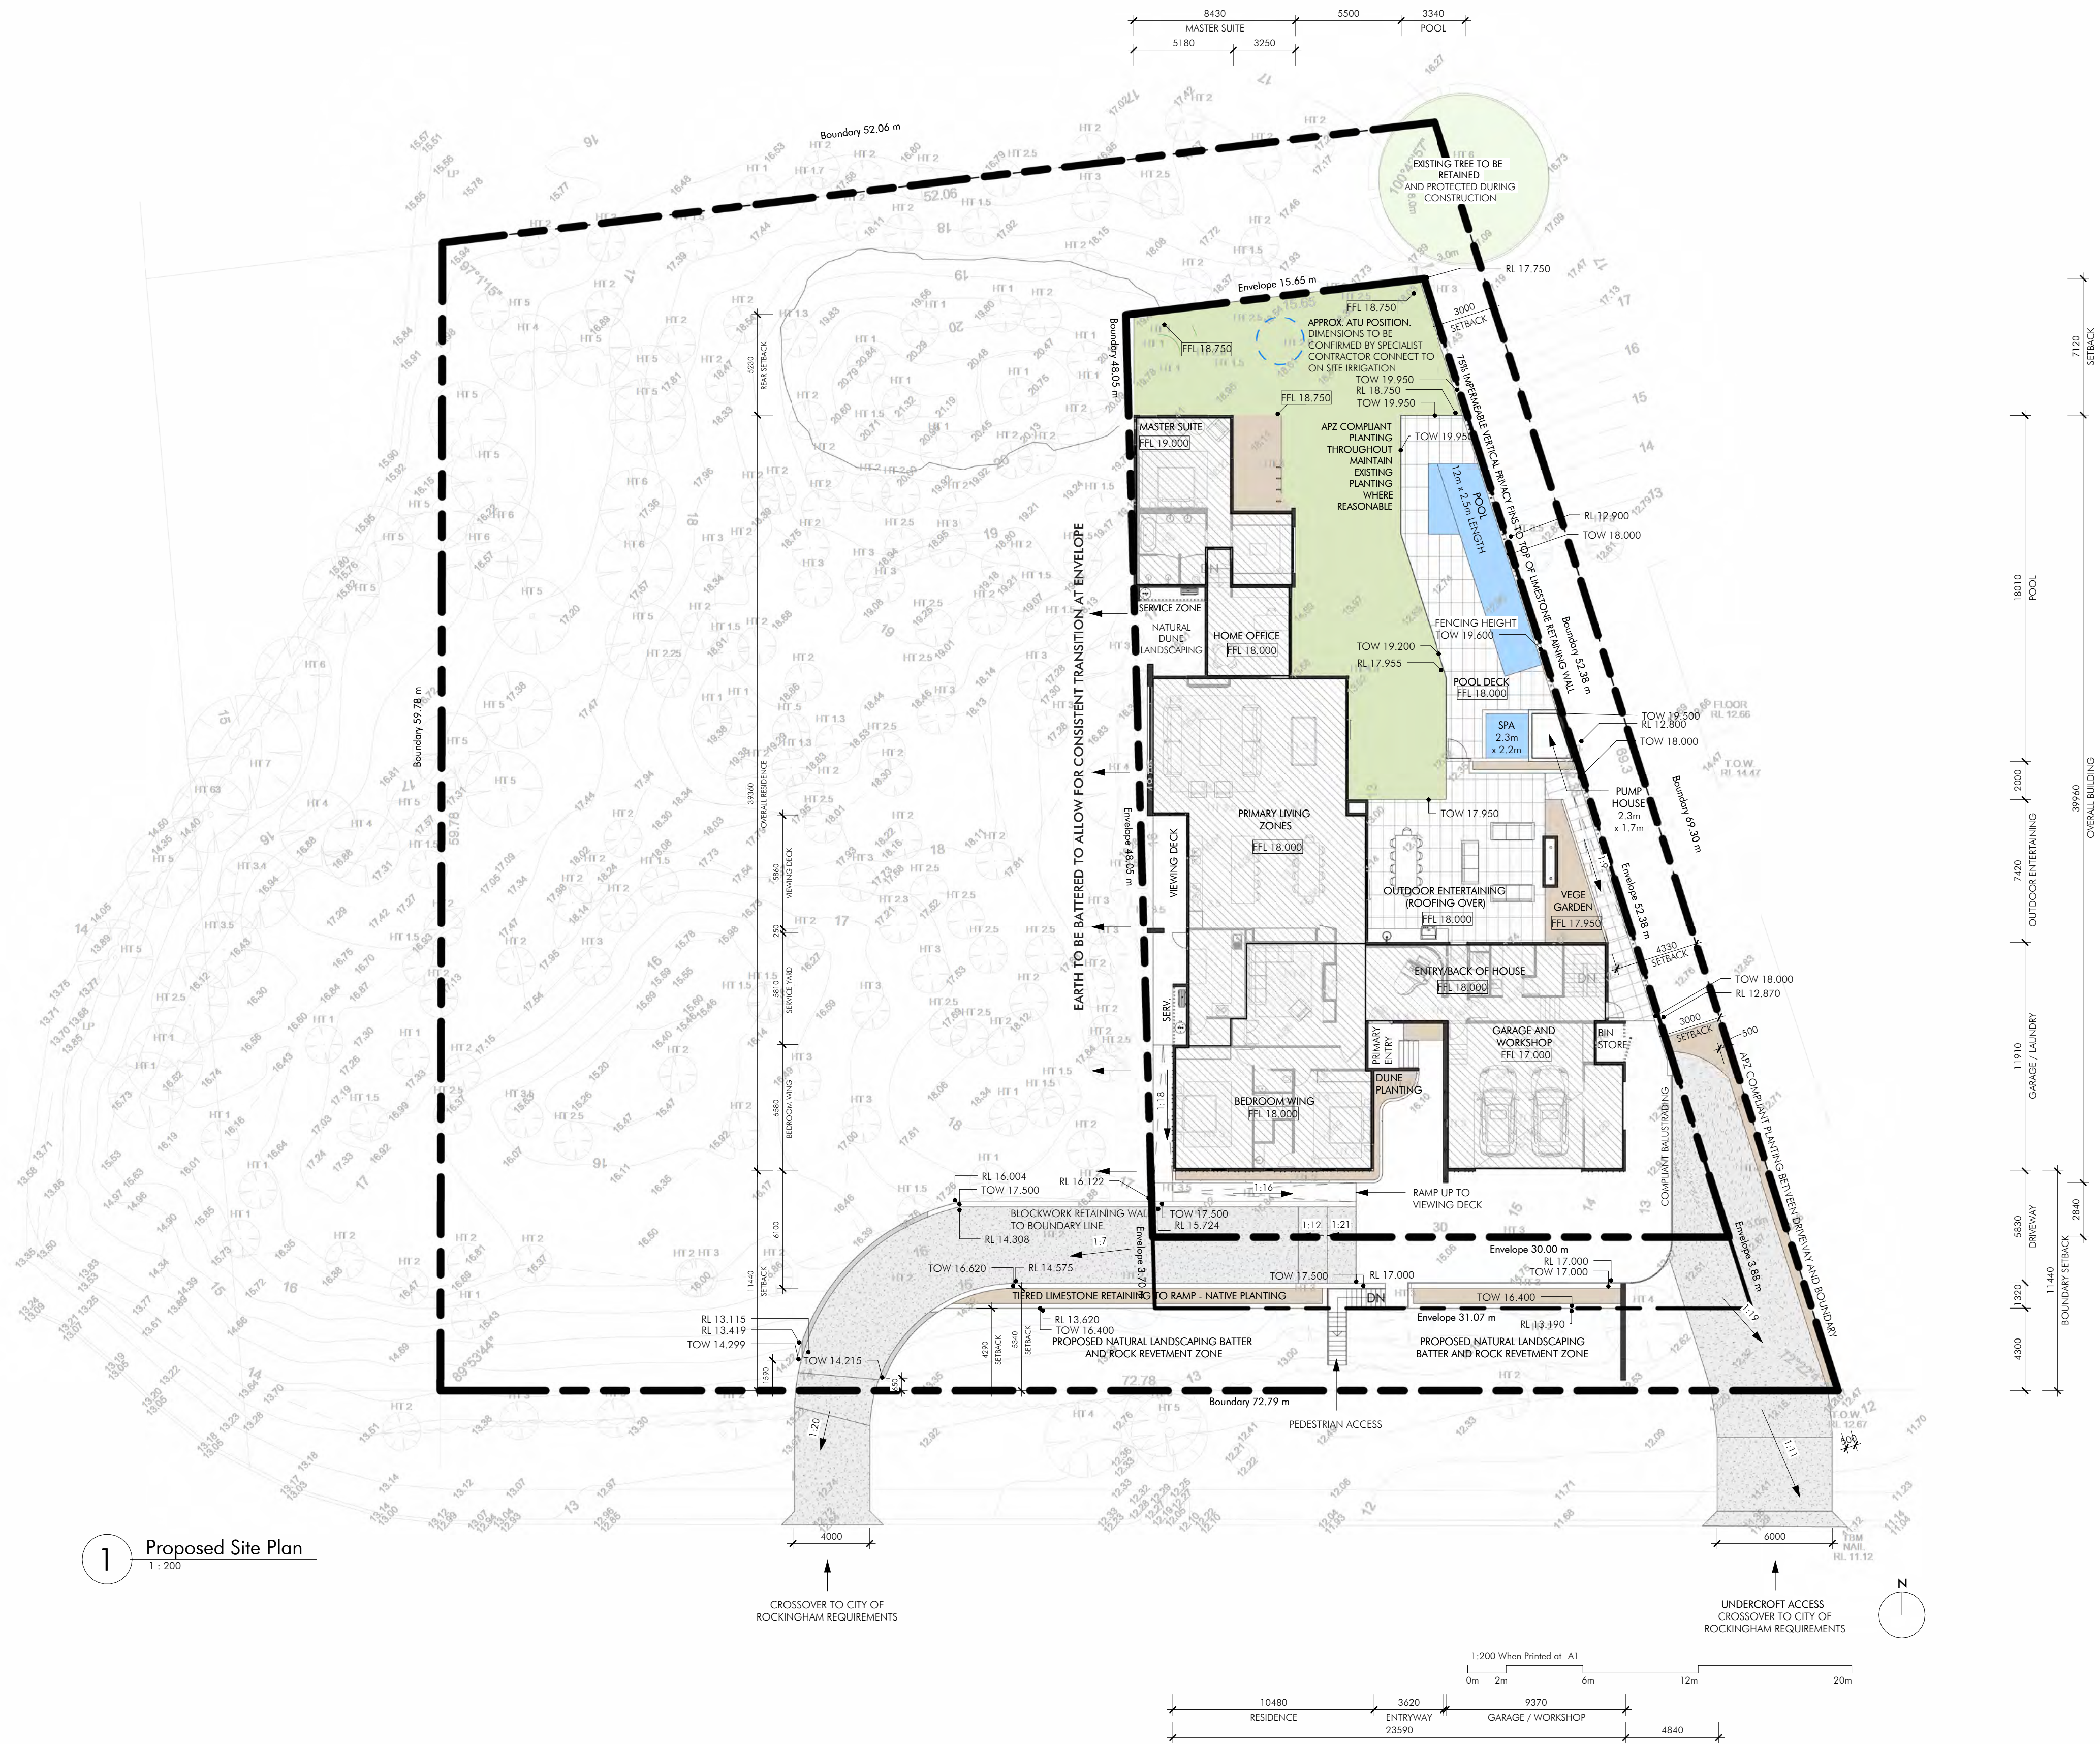

1 Proposed Site Plan
1 : 200

DD ANALYTY	REV	DESCRIPTION	CHECKED
03.08.2026	H	For Development Approval - Revised Following BAL Advice	
16.07.2026	G	For Development Approval	
15.07.2026	F	For Development Approval	
10.07.2026	E	Revised Pool Enclosure	
09.07.2026	D	For Development Approval	
24.12.2025	C	Concept Design - Revised	
08.12.2025	B	Concept Design - Revised following client comment	
12.11.2025	A	Concept Design	

ARCHITECT

Cynosure Architecture
02 Church Street, Perth, WA 6000

CLIENT

Willem and Linda
Vandervan

PROJECT NAME

DUNE HOUSE
10 ST. IVES COVE


DRAWING NAME

PROPOSED SITE PLAN

DESIGN DEVELOPMENT

SCALE 1 : 200 (A1)
0 2 4 6 8 10 12 M

PROJECT No.	DRAWING No.	REV
2541	A010	H
DRAWN BY		MB

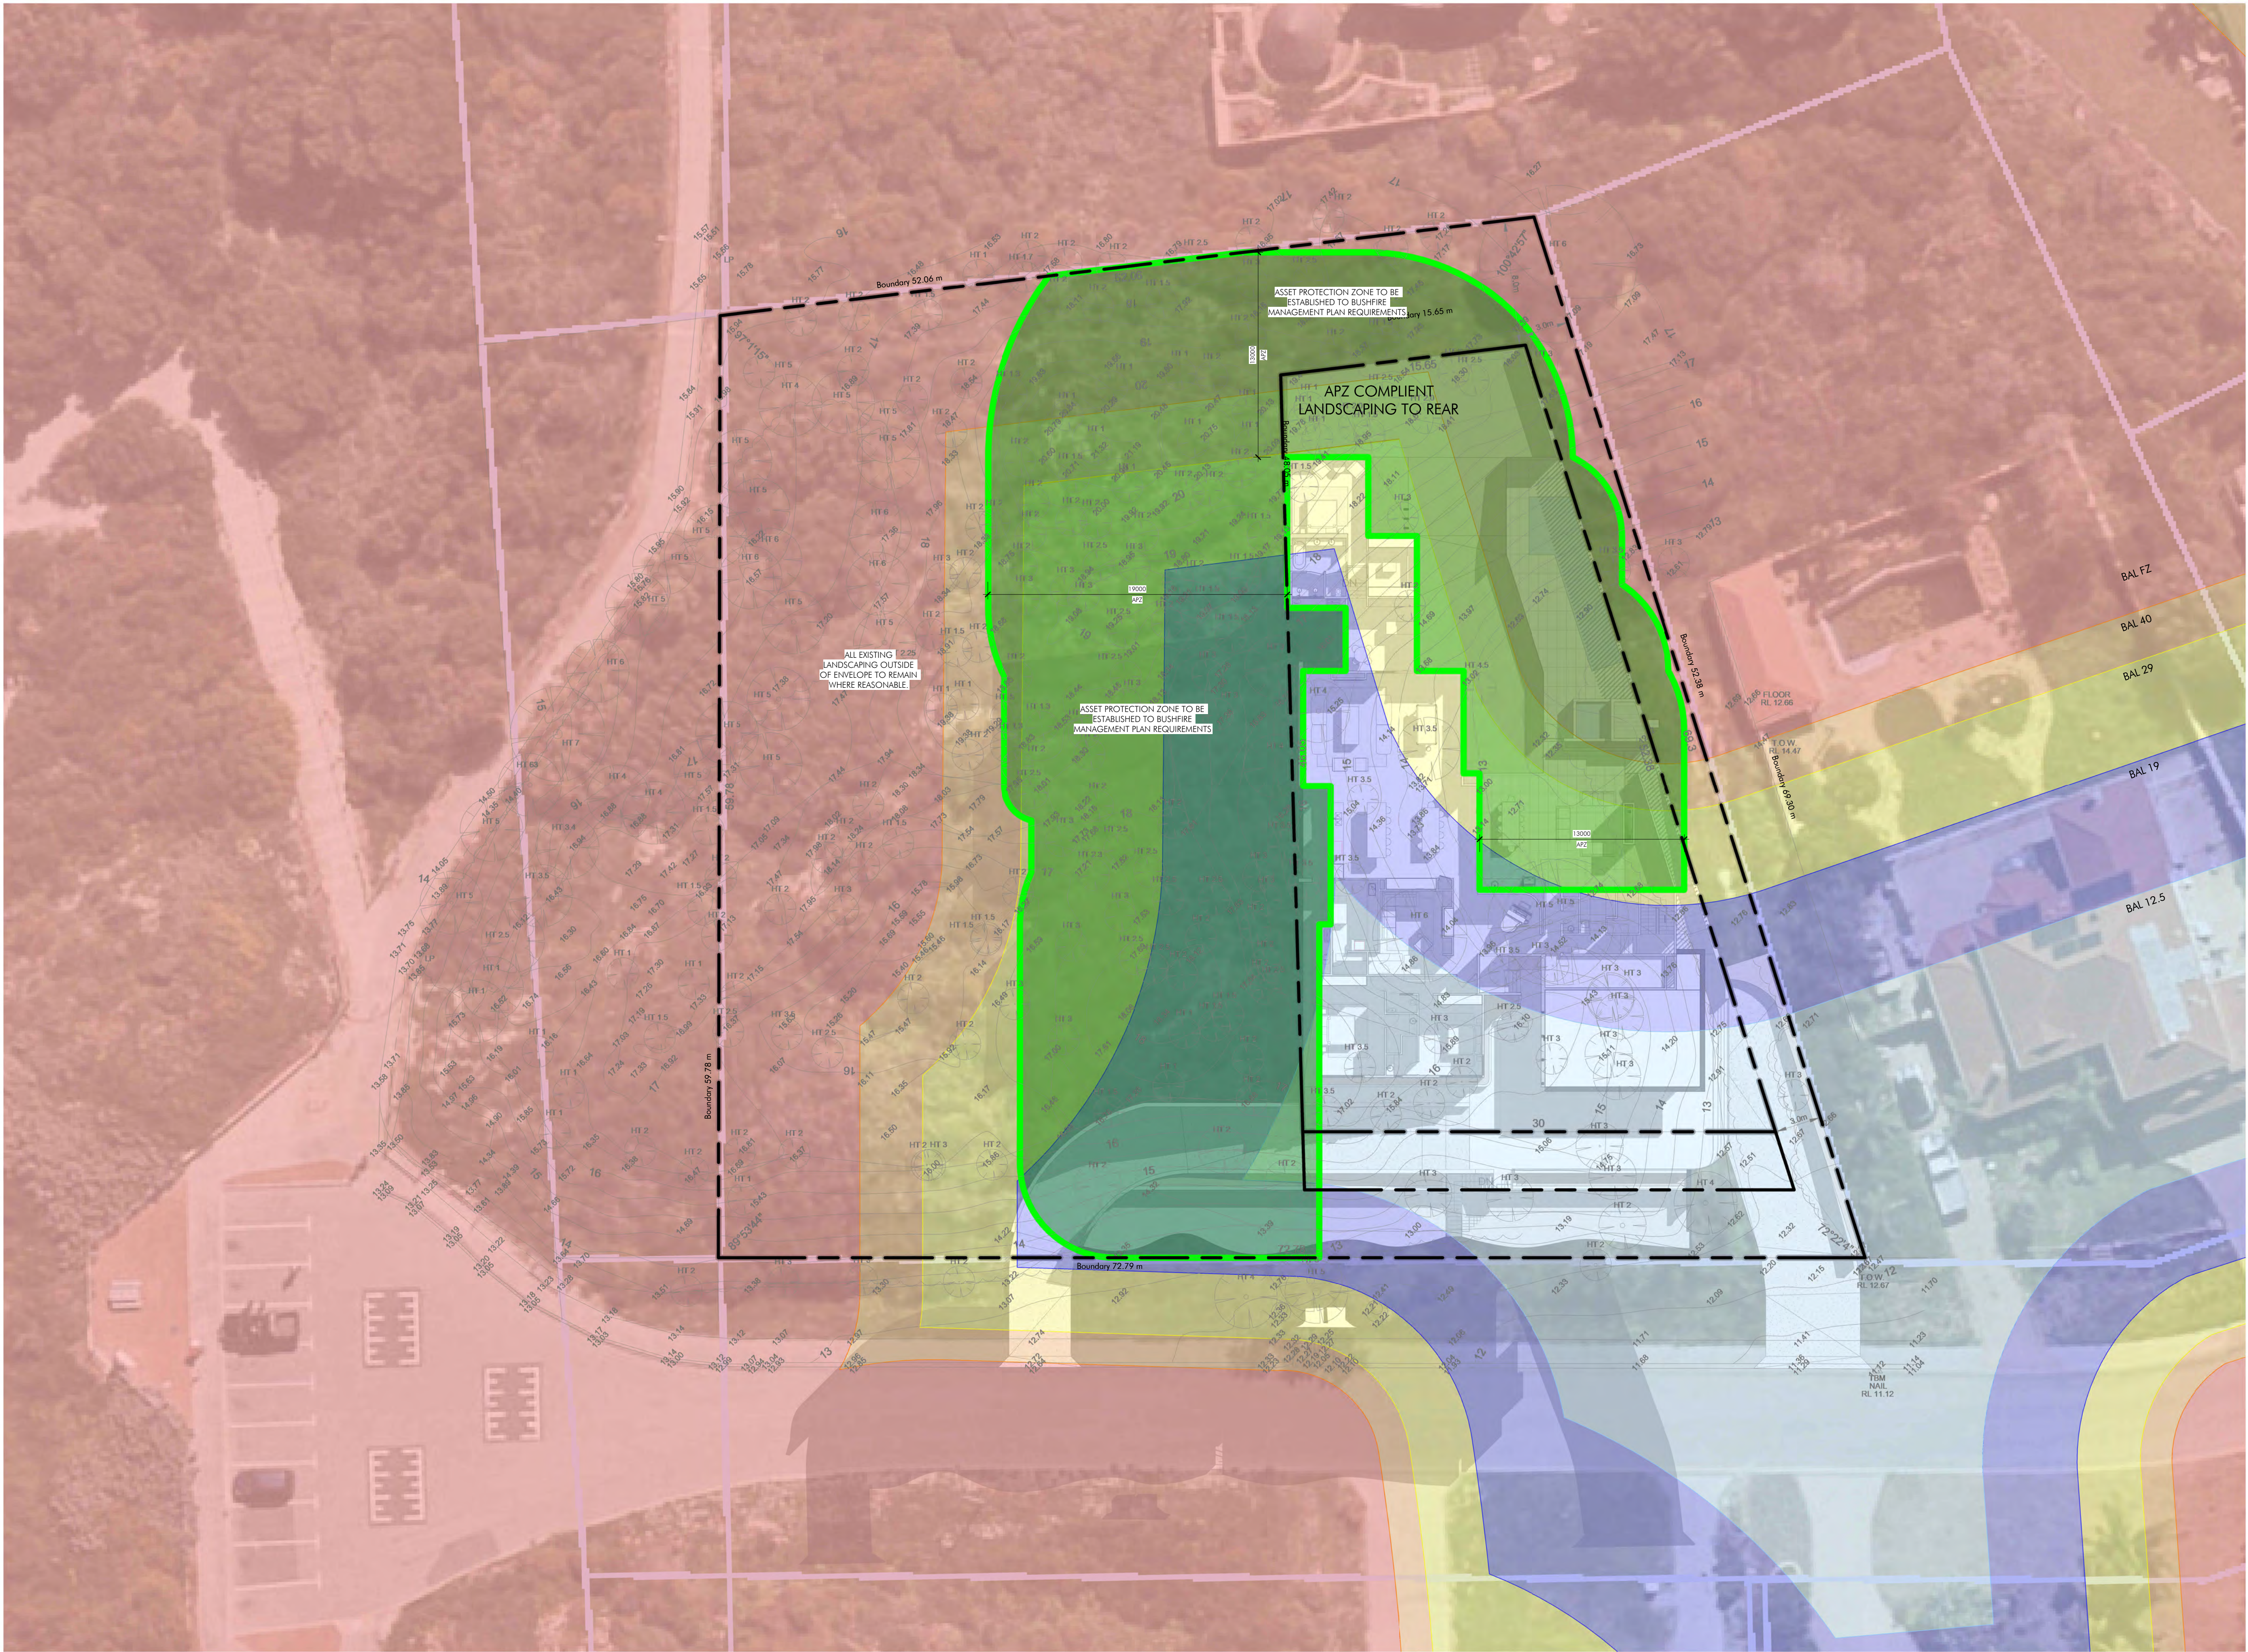

- GENERAL NOTES
- THIS DRAWING IS TO BE PRINTED IN COLOUR. FAILURE TO DO SO MAY RESULT IN LOSS OF INFORMATION.
- THIS DRAWING SHALL BE READ IN CONJUNCTION WITH ALL OTHER DRAWINGS, CONTRACT DOCUMENTS, SPECIFICATIONS, APPLICABLE STANDARDS AND EQUIPMENT SCHEDULES.
 - DO NOT SCALE OFF THIS DRAWING. USE FIGURED DIMENSIONS ONLY.
 - INFORM THE ARCHITECT OF ANY CONFLICT BETWEEN THE SITE CONDITIONS AND DOCUMENTS.
 - ALL DIMENSIONS ARE IN MILLIMETRES (mm) UNLESS NOTED OTHERWISE.
 - THE CONTRACTOR SHALL VERIFY ALL DIMENSIONS ON SITE PRIOR TO COMMENCING WORK.
 - ALL WORK SHALL COMPLY WITH THE NATIONAL CONSTRUCTION CODE (NCC), AUSTRALIAN STANDARDS AND THE REQUIREMENTS OF STATE AND LOCAL AUTHORITIES.

DD ANALYSIS	REV	DESCRIPTION	CHECKED
03.08.2026	G	For Development Approval - Revised Following BAL Advice	
15.07.2026	F	For Development Approval	
10.07.2026	E	Revised Pool Enclosure	
09.07.2026	D	For Development Approval	
24.12.2025	C	Concept Design - Revised	
08.12.2025	B	Concept Design - Revised following client comment	
13.11.2025	A	Concept Design - Clean Site	

ARCHITECT


Cynosure Architecture
02 Church Street, Perth, WA 6000

CLIENT

Willem and Linda
Vandervan

PROJECT NAME

DUNE HOUSE
10 ST. IVES COVE

DRAWING NAME

SITE PLAN - OVERLAYS


DESIGN DEVELOPMENT


SCALE 1 : 200 (A1)

0 2 4 6 8 10 12 M

PROJECT No.	DRAWING No.	REV
2541	A011	G
DRAWN BY		Author

© Cynosure Architecture Pty Ltd

 

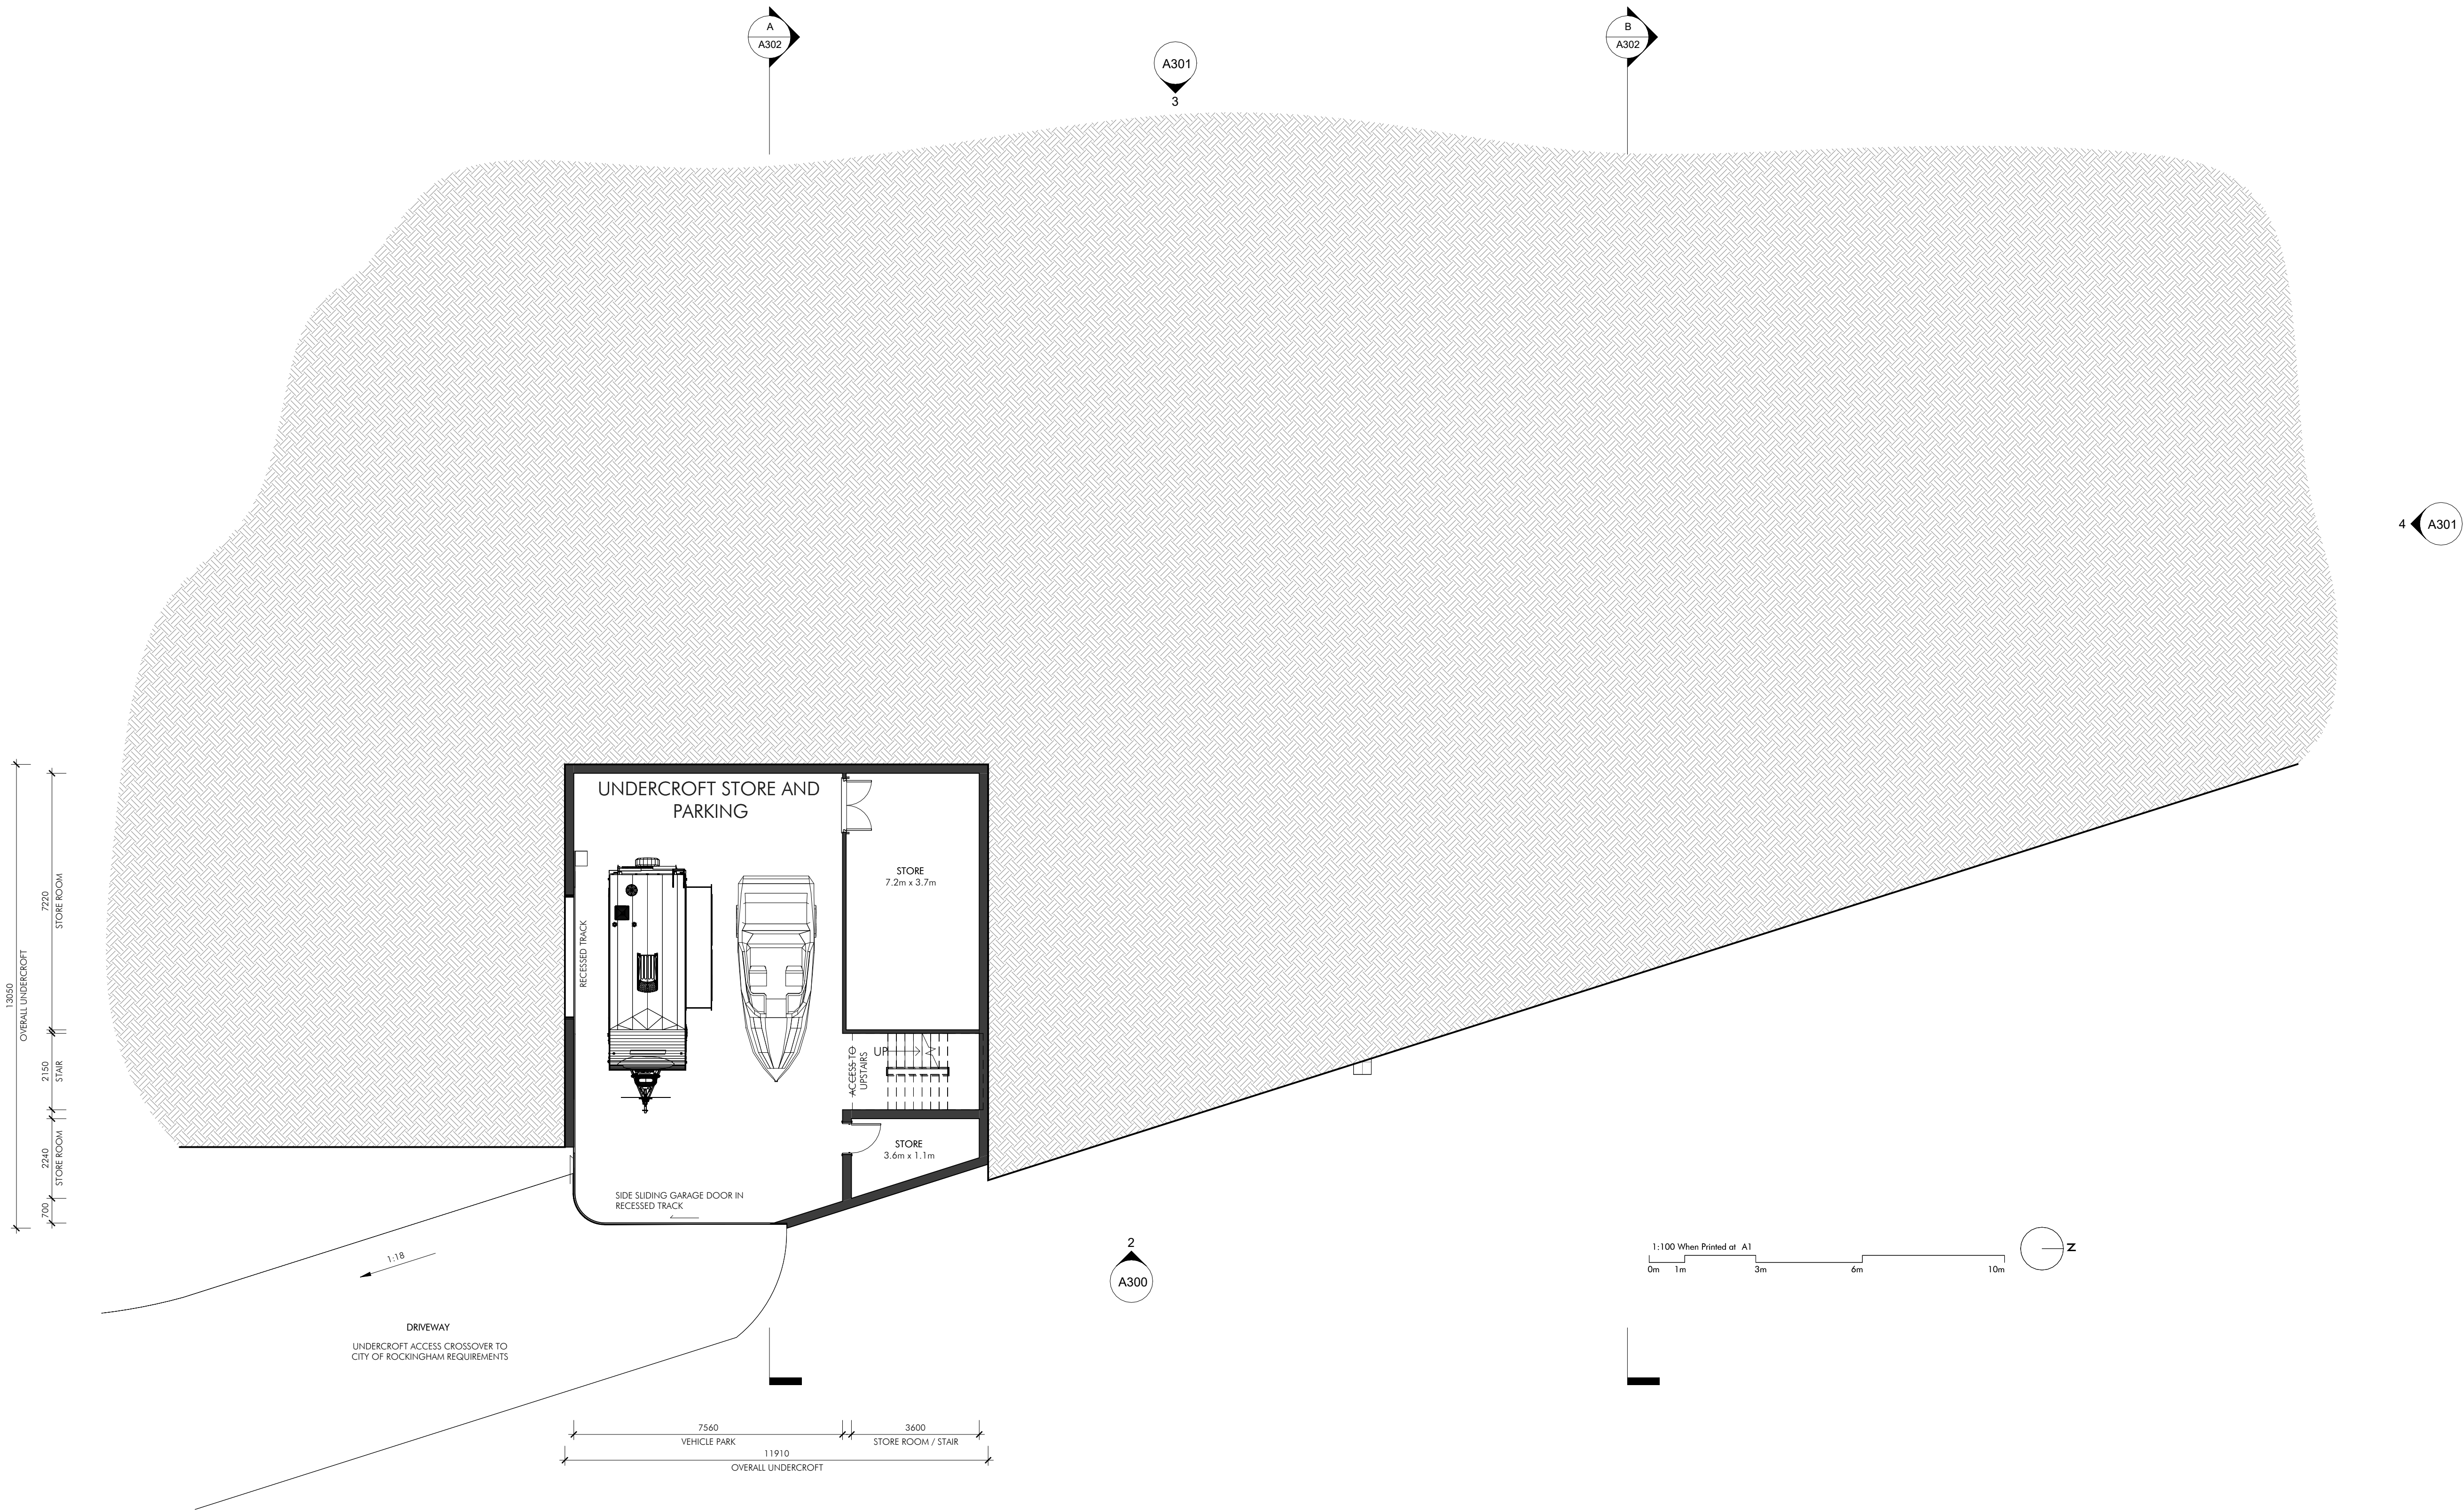

1 Undercroft Plan
1 : 100

GENERAL NOTES

THIS DRAWING IS TO BE PRINTED IN COLOUR. FAILURE TO DO SO MAY RESULT IN LOSS OF INFORMATION.

1. THIS DRAWING SHALL BE READ IN CONJUNCTION WITH ALL OTHER DRAWINGS, CONTRACT DOCUMENTS, SPECIFICATIONS, APPLICABLE STANDARDS AND EQUIPMENT SCHEDULES.
2. DO NOT SCALE OFF THIS DRAWING. USE FIGURED DIMENSIONS ONLY.
3. INFORM THE ARCHITECT OF ANY CONFLICT BETWEEN THE SITE CONDITIONS AND DOCUMENTS.
4. ALL DIMENSIONS ARE IN MILLIMETRES (mm) UNLESS NOTED OTHERWISE.
5. THE CONTRACTOR SHALL VERIFY ALL DIMENSIONS ON SITE PRIOR TO COMMENCING WORK.
6. ALL WORK SHALL COMPLY WITH THE NATIONAL CONSTRUCTION CODE (NCC), AUSTRALIAN STANDARDS AND THE REQUIREMENTS OF STATE AND LOCAL AUTHORITIES.

DD	DATE	REV	DESCRIPTION	CHECKED
03.08.2026	G		For Development Approval - Revised Following BAL Advice	
15.07.2026	F		For Development Approval	
10.07.2026	E		Revised Pool Enclosure	
09.07.2026	D		For Development Approval	
24.12.2025	C		Concept Design - Revised	
08.12.2025	B		Concept Design - Revised following client comment	
12.11.2025	A		Concept Design	

ARCHITECT

Cynosure Architecture
02 Church Street, Perth, WA 6000

CLIENT

Willem and Linda
Vandervan

PROJECT NAME

DUNE HOUSE
10 ST. IVES COVE

DRAWING NAME

**UNDERCROFT - GENERAL
ARRANGEMENT**

DESIGN DEVELOPMENT

SCALE 1 : 100 (A1)
0 1 2 3 4 5 6 M

PROJECT No.	DRAWING No.	REV
2541	A100	G
DRAWN BY		MB

THIS DRAWING IS TO BE PRINTED IN COLOUR. FAILURE TO DO SO
MAY RESULT IN LOSS OF INFORMATION.

- | GENERAL AREAS | |
|---|--------------------|
| GROUND FLOOR FOOTPRINT (LIVING) | 383m ² |
| GROUND FLOOR FOOTPRINT (GARAGE) | 73m ² |
| UNDERCROFT FOOTPRINT | 150m ² |
| COVERED OUTDOOR AREAS | 120m ² |
| POOL AREA | 115m ² |
| ROOF COVERAGE | 605m ² |
| OPEN AREA (WITHIN BUILDING ENVELOPE) | 410m ² |
| OPEN AREA (FULL SITE INCLUSIVE) | 3122m ² |
| THE ABOVE AREAS ARE SUBJECT TO FINAL CONSTRUCTION METHODOLOGY | |




02 Church Street, Perth, WA 6000

Willem and Linda
Vandervan

DUNE HOUSE

GROUND FLOOR - GENERAL ARRANGEMENT

SCALE 1 : 100 (A1)

 



PROJECT No.	DRAWING No.	REV
2541	A110	R
DRAWN BY		MB

© Cynosure Architecture Pty Ltd

GENERAL NOTES

THIS DRAWING IS TO BE PRINTED IN COLOUR. FAILURE TO DO SO MAY RESULT IN LOSS OF INFORMATION.

1. THIS DRAWING SHALL BE READ IN CONJUNCTION WITH ALL OTHER DRAWINGS, CONTRACT DOCUMENTS, SPECIFICATIONS, APPLICABLE STANDARDS AND EQUIPMENT SCHEDULES.
2. DO NOT SCALE OFF THIS DRAWING. USE FIGURED DIMENSIONS ONLY.
3. INFORM THE ARCHITECT OF ANY CONFLICT BETWEEN THE SITE CONDITIONS AND DOCUMENTS.
4. ALL DIMENSIONS ARE IN MILLIMETRES (mm) UNLESS NOTED OTHERWISE.
5. THE CONTRACTOR SHALL VERIFY ALL DIMENSIONS ON SITE PRIOR TO COMMENCING WORK.
6. ALL WORK SHALL COMPLY WITH THE NATIONAL CONSTRUCTION CODE (NCC), AUSTRALIAN STANDARDS AND THE REQUIREMENTS OF STATE AND LOCAL AUTHORITIES.

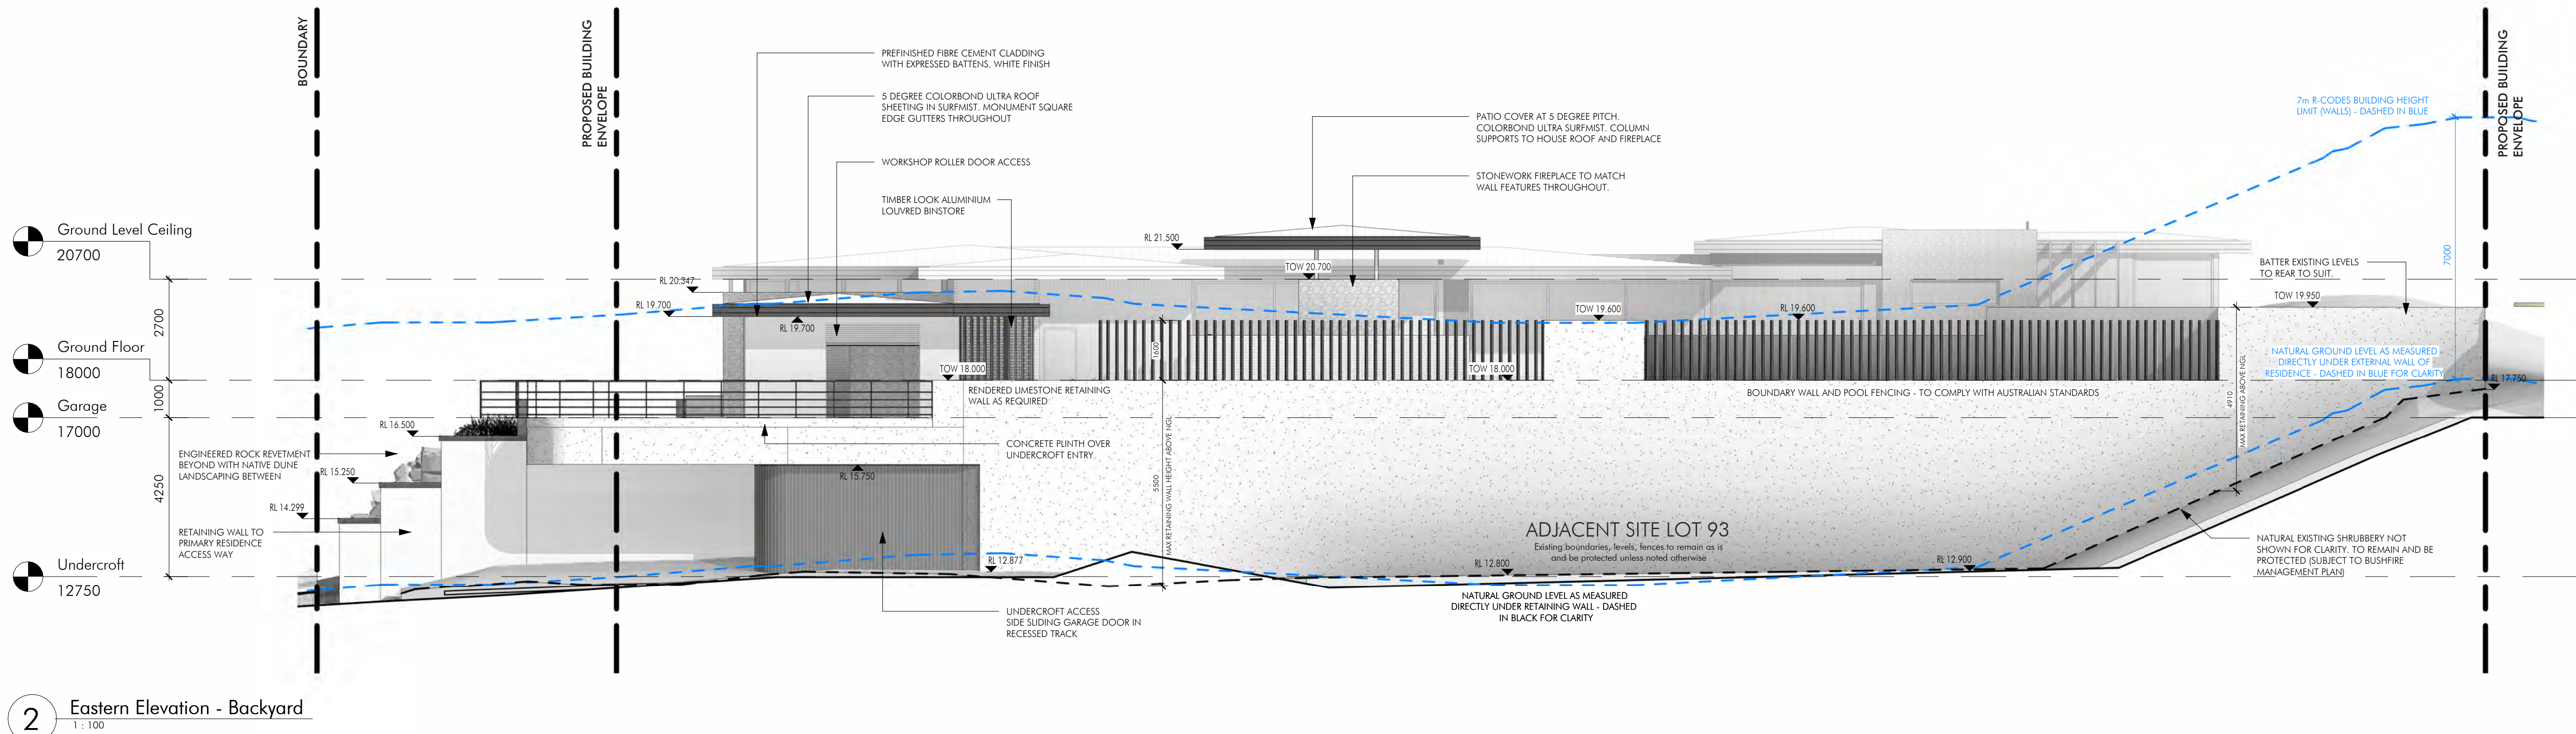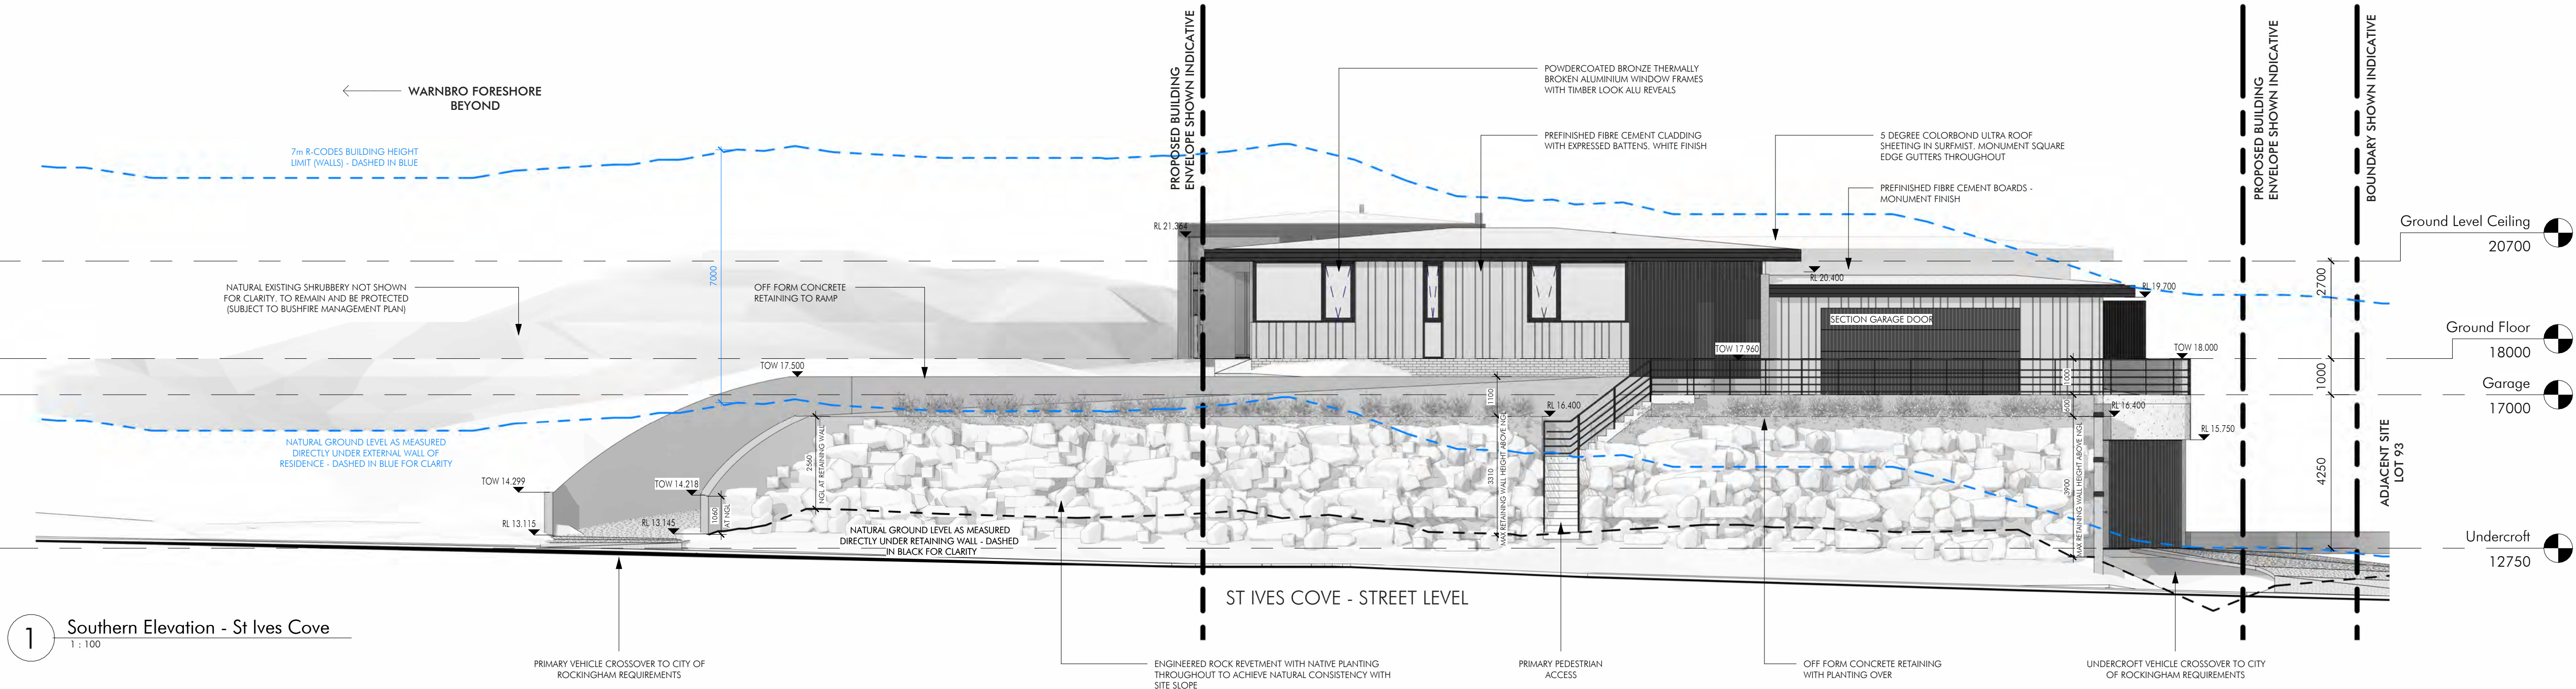

17.08.2026	G	For Development Approval
03.08.2026	F	For Development Approval - Revised Following BAL Advice
16.07.2026	E	For Development Approval
15.07.2026	D	For Development Approval
10.07.2026	C	Revised Pool Enclosure
09.07.2026	B	For Development Approval
24.03.2026	A	For Development Approval
DD:MM:YY	REV	DESCRIPTION
		CHECKED

ARCHITECT

Cynosure Architecture
02 Church Street, Perth, WA 6000

CLIENT

Willem and Linda Vanderven

PROJECT NAME

DUNE HOUSE
10 ST. IVES COVE

DRAWING NAME

ELEVATIONS 1/2

DESIGN DEVELOPMENT

SCALE 1 : 100 (A1)


0 1 2 3 4 5 6 M

PROJECT No.	DRAWING No.	REV
2541	A300	G
DRAWN BY		Author


GENERAL NOTES

THIS DRAWING IS TO BE PRINTED IN COLOUR. FAILURE TO DO SO MAY RESULT IN LOSS OF INFORMATION.

1. THIS DRAWING SHALL BE READ IN CONJUNCTION WITH ALL OTHER DRAWINGS, CONTRACT DOCUMENTS, SPECIFICATIONS, APPLICABLE STANDARDS AND EQUIPMENT SCHEDULES.
2. DO NOT SCALE OFF THIS DRAWING. USE FIGURED DIMENSIONS ONLY.
3. INFORM THE ARCHITECT OF ANY CONFLICT BETWEEN THE SITE CONDITIONS AND DOCUMENTS.
4. ALL DIMENSIONS ARE IN MILLIMETRES (mm) UNLESS NOTED OTHERWISE.
5. THE CONTRACTOR SHALL VERIFY ALL DIMENSIONS ON SITE PRIOR TO COMMENCING WORK.
6. ALL WORK SHALL COMPLY WITH THE NATIONAL CONSTRUCTION CODE (NCC), AUSTRALIAN STANDARDS AND THE REQUIREMENTS OF STATE AND LOCAL AUTHORITIES.

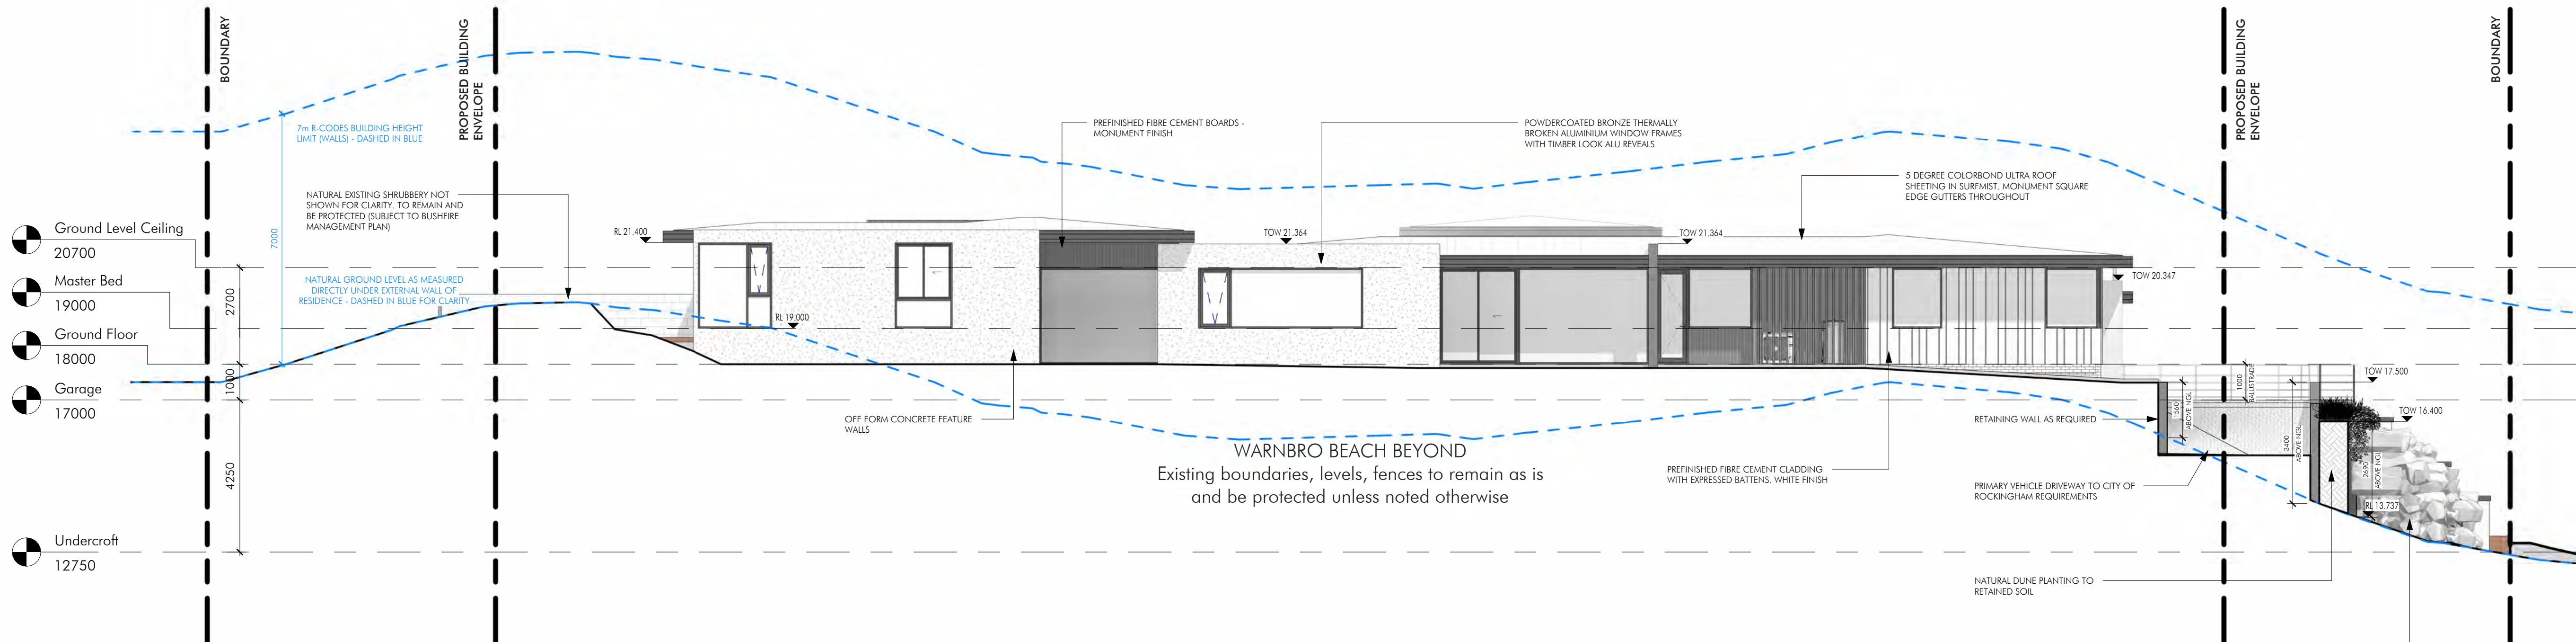

3 Western Elevation - Ocean Outlook
1 : 100

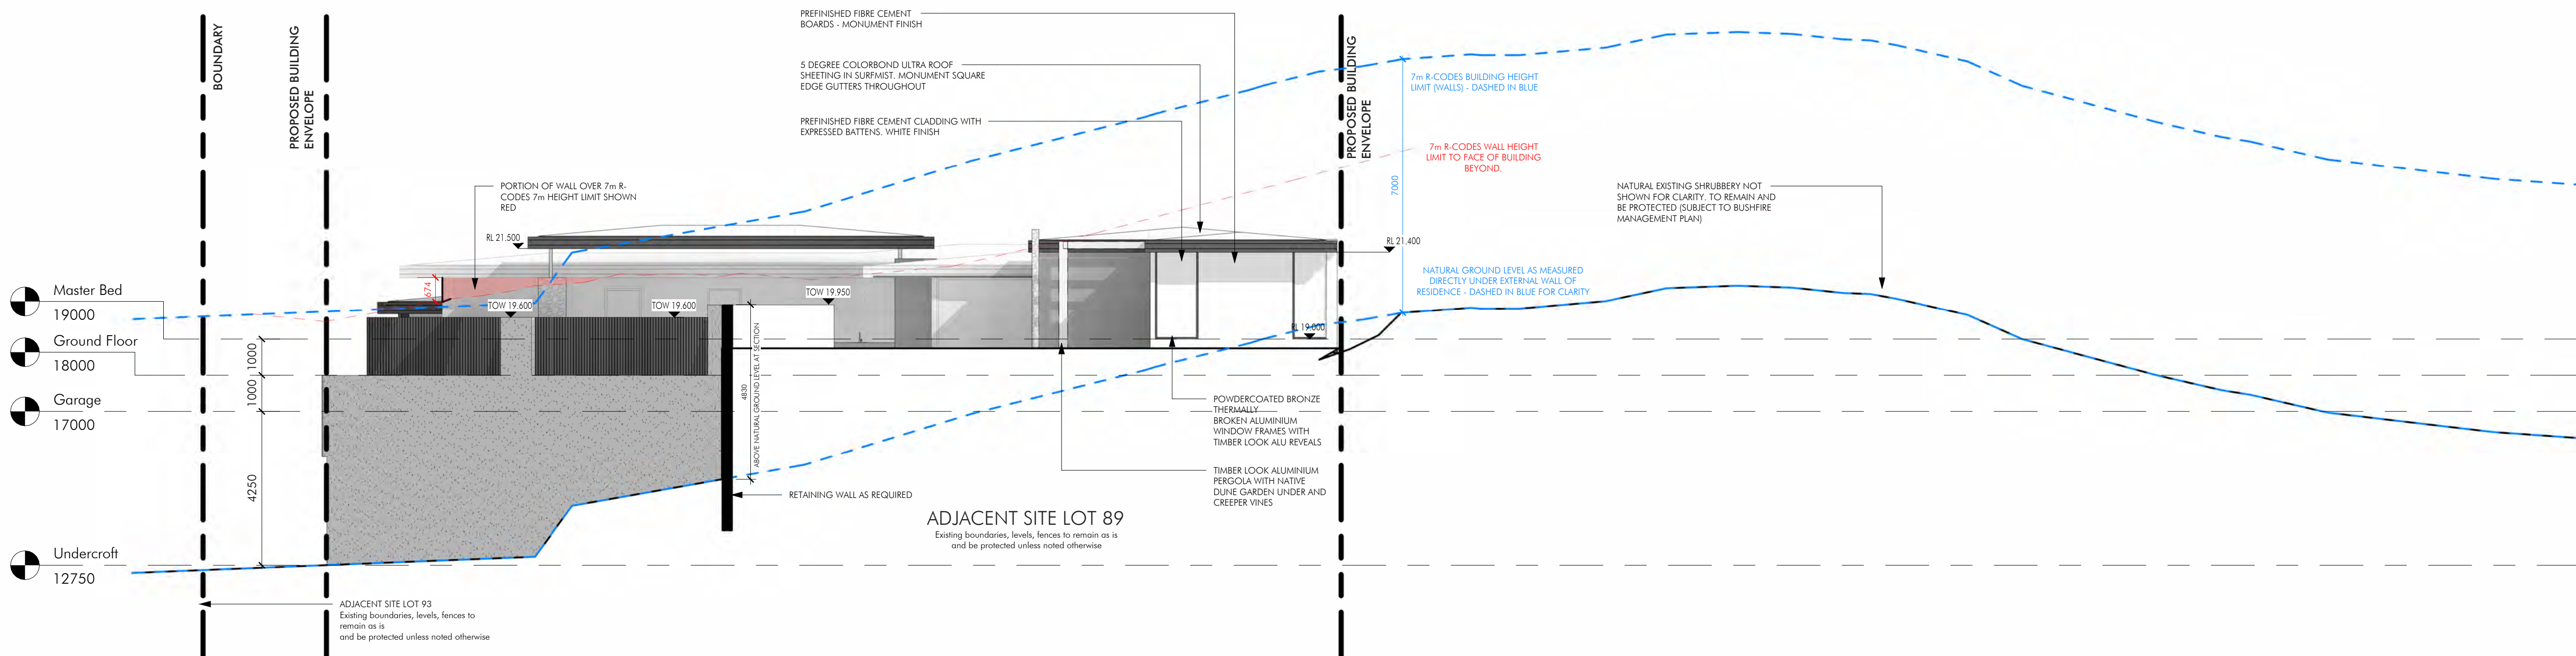

4 Northern Elevation - Penguin Island Outlook
1 : 100

03.08.2026	F	For Development Approval - Revised Following BAL Advice
16.07.2026	E	For Development Approval
15.07.2026	D	For Development Approval
10.07.2026	C	Revised Pool Enclosure
09.07.2026	B	For Development Approval
24.03.2026	A	For Development Approval
DD:ANALYT	REV	DESCRIPTION

CHECKED

ARCHITECT

Cynosure Architecture
02 Church Street, Perth, WA 6000

CLIENT

Willem and Linda
Vandervan

PROJECT NAME

DUNE HOUSE
10 ST. IVES COVE


DRAWING NAME

ELEVATIONS 2/2


DESIGN DEVELOPMENT

SCALE 1 : 100 (A1)
0 1 2 3 4 5 6 M

PROJECT No.	DRAWING No.	REV
2541	A301	F
DRAWN BY	Author	

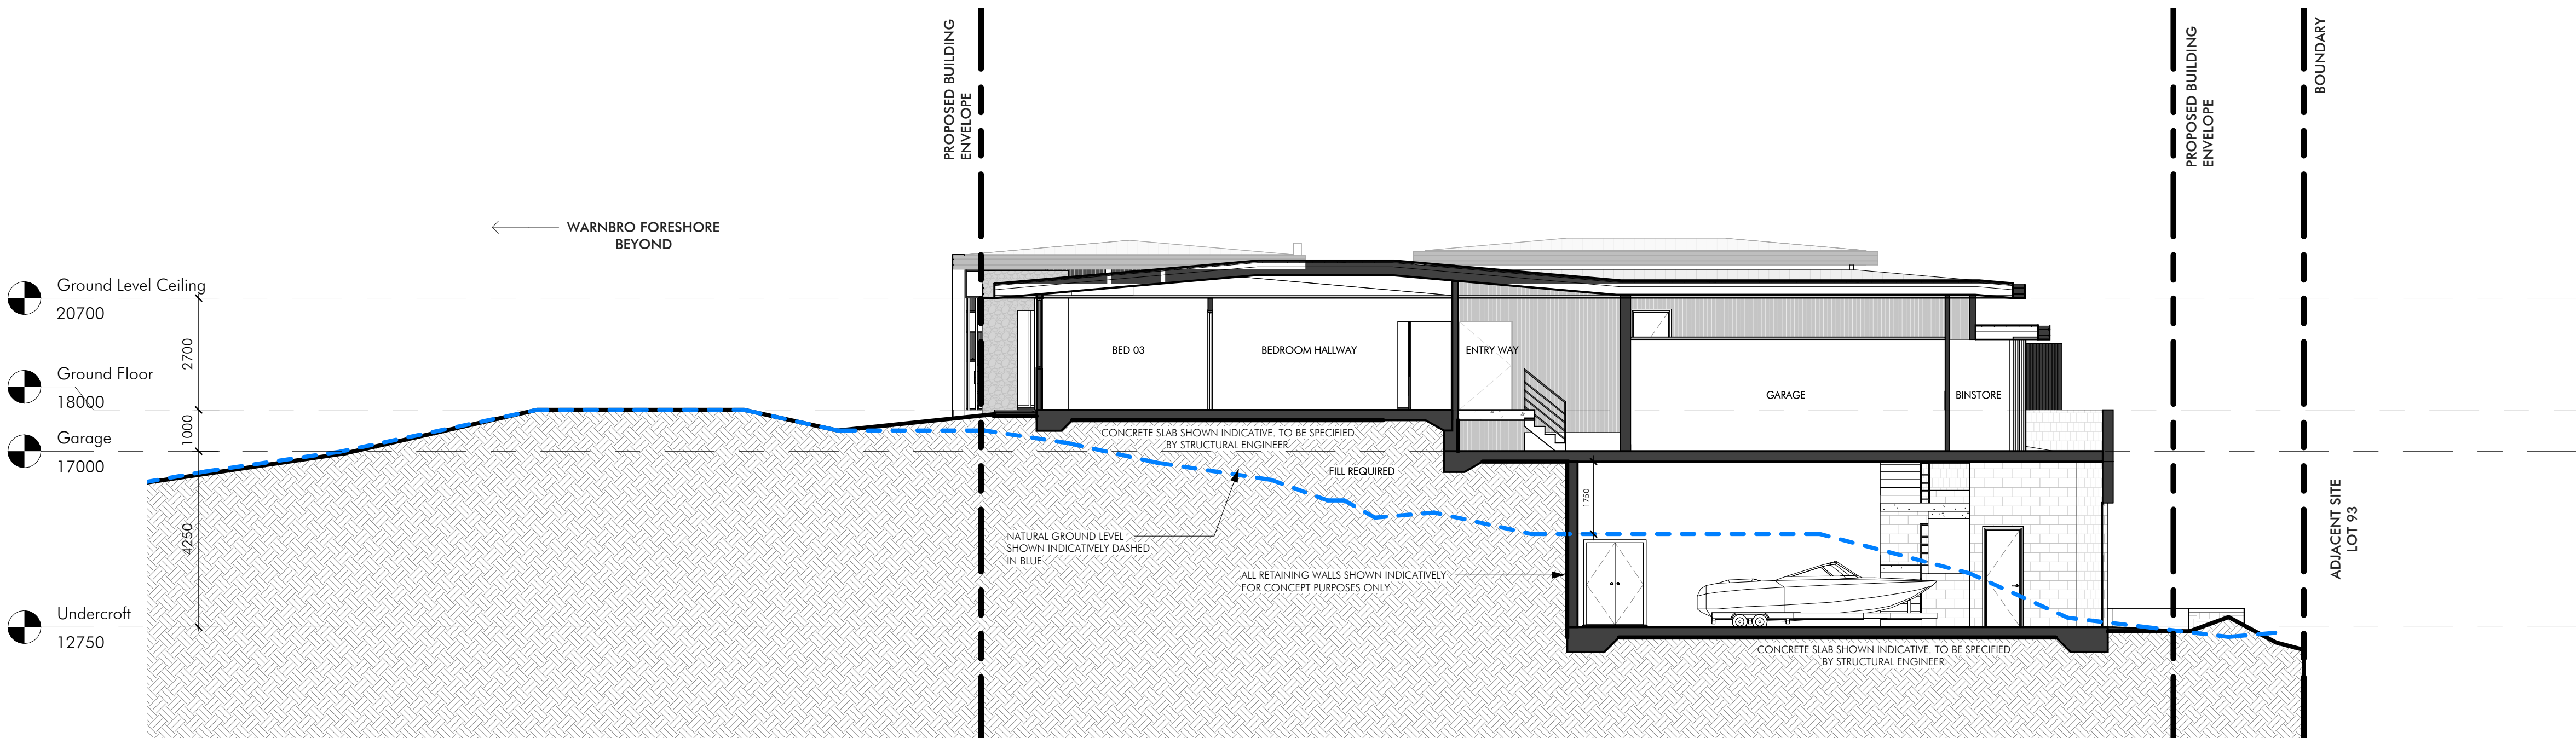

A Section AA
1 : 100

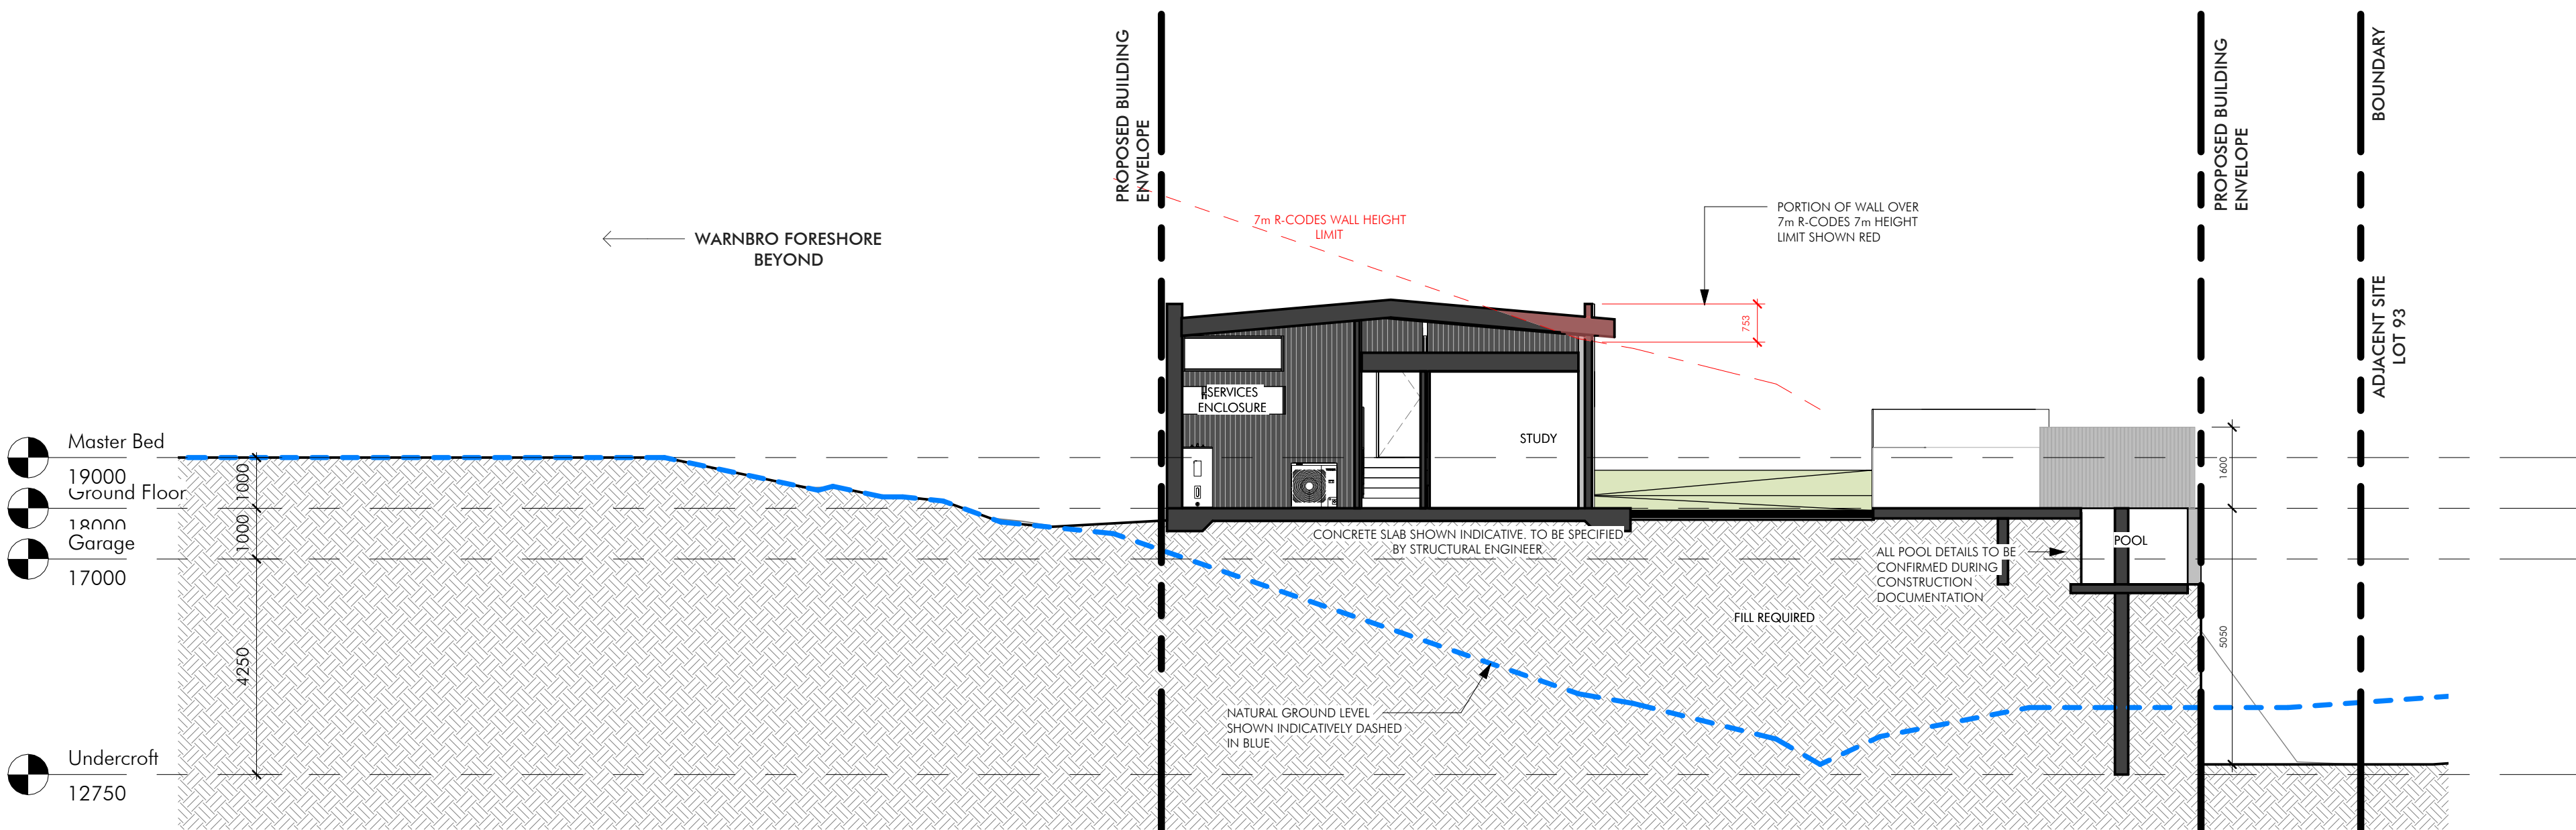

B Section BB
1 : 100

GENERAL NOTES

THIS DRAWING IS TO BE PRINTED IN COLOUR. FAILURE TO DO SO MAY RESULT IN LOSS OF INFORMATION.

1. THIS DRAWING SHALL BE READ IN CONJUNCTION WITH ALL OTHER DRAWINGS, CONTRACT DOCUMENTS, SPECIFICATIONS, APPLICABLE STANDARDS AND EQUIPMENT SCHEDULES.
2. DO NOT SCALE OFF THIS DRAWING. USE FIGURED DIMENSIONS ONLY.
3. INFORM THE ARCHITECT OF ANY CONFLICT BETWEEN THE SITE CONDITIONS AND DOCUMENTS.
4. ALL DIMENSIONS ARE IN MILLIMETRES (mm) UNLESS NOTED OTHERWISE.
5. THE CONTRACTOR SHALL VERIFY ALL DIMENSIONS ON SITE PRIOR TO COMMENCING WORK.
6. ALL WORK SHALL COMPLY WITH THE NATIONAL CONSTRUCTION CODE (NCC), AUSTRALIAN STANDARDS AND THE REQUIREMENTS OF STATE AND LOCAL AUTHORITIES.

DATE	REV	DESCRIPTION	CHECKED
03.08.2026	E	For Development Approval - Revised Following BAL Advice	
16.07.2026	D	For Development Approval	
15.07.2026	C	For Development Approval	
10.07.2026	B	Revised Pool Enclosure	
09.07.2026	A	For Development Approval	

ARCHITECT

Cynosure Architecture
02 Church Street, Perth, WA 6000

CLIENT

Willem and Linda
Vandervan

PROJECT NAME

DUNE HOUSE
10 ST. IVES COVE

DRAWING NAME

**DIAGRAMMATIC
SECTIONS**

DESIGN DEVELOPMENT

SCALE 1 : 100 (A1)
0 1 2 3 4 5 6 M

PROJECT No.	DRAWING No.	REV
2541	A302	E
DRAWN BY		Author

GENERAL NOTES

THIS DRAWING IS TO BE PRINTED IN COLOUR. FAILURE TO DO SO MAY RESULT IN LOSS OF INFORMATION.

1. THIS DRAWING SHALL BE READ IN CONJUNCTION WITH ALL OTHER DRAWINGS, CONTRACT DOCUMENTS, SPECIFICATIONS, APPLICABLE STANDARDS AND EQUIPMENT SCHEDULES.

2. DO NOT SCALE OFF THIS DRAWING. USE FIGURED DIMENSIONS ONLY.

3. INFORM THE ARCHITECT OF ANY CONFLICT BETWEEN THE SITE CONDITIONS AND DOCUMENTS.

4. ALL DIMENSIONS ARE IN MILLIMETRES (mm) UNLESS NOTED OTHERWISE.


5. THE CONTRACTOR SHALL VERIFY ALL DIMENSIONS ON SITE PRIOR TO COMMENCING WORK.

6. ALL WORK SHALL COMPLY WITH THE NATIONAL CONSTRUCTION CODE (NCC), AUSTRALIAN STANDARDS AND THE REQUIREMENTS OF STATE AND LOCAL AUTHORITIES.



1 Western Perspective

MASSING MODEL ONLY: FINAL ARTICULATION, DESIGN AND MATERIALITY TO VARY GREATLY

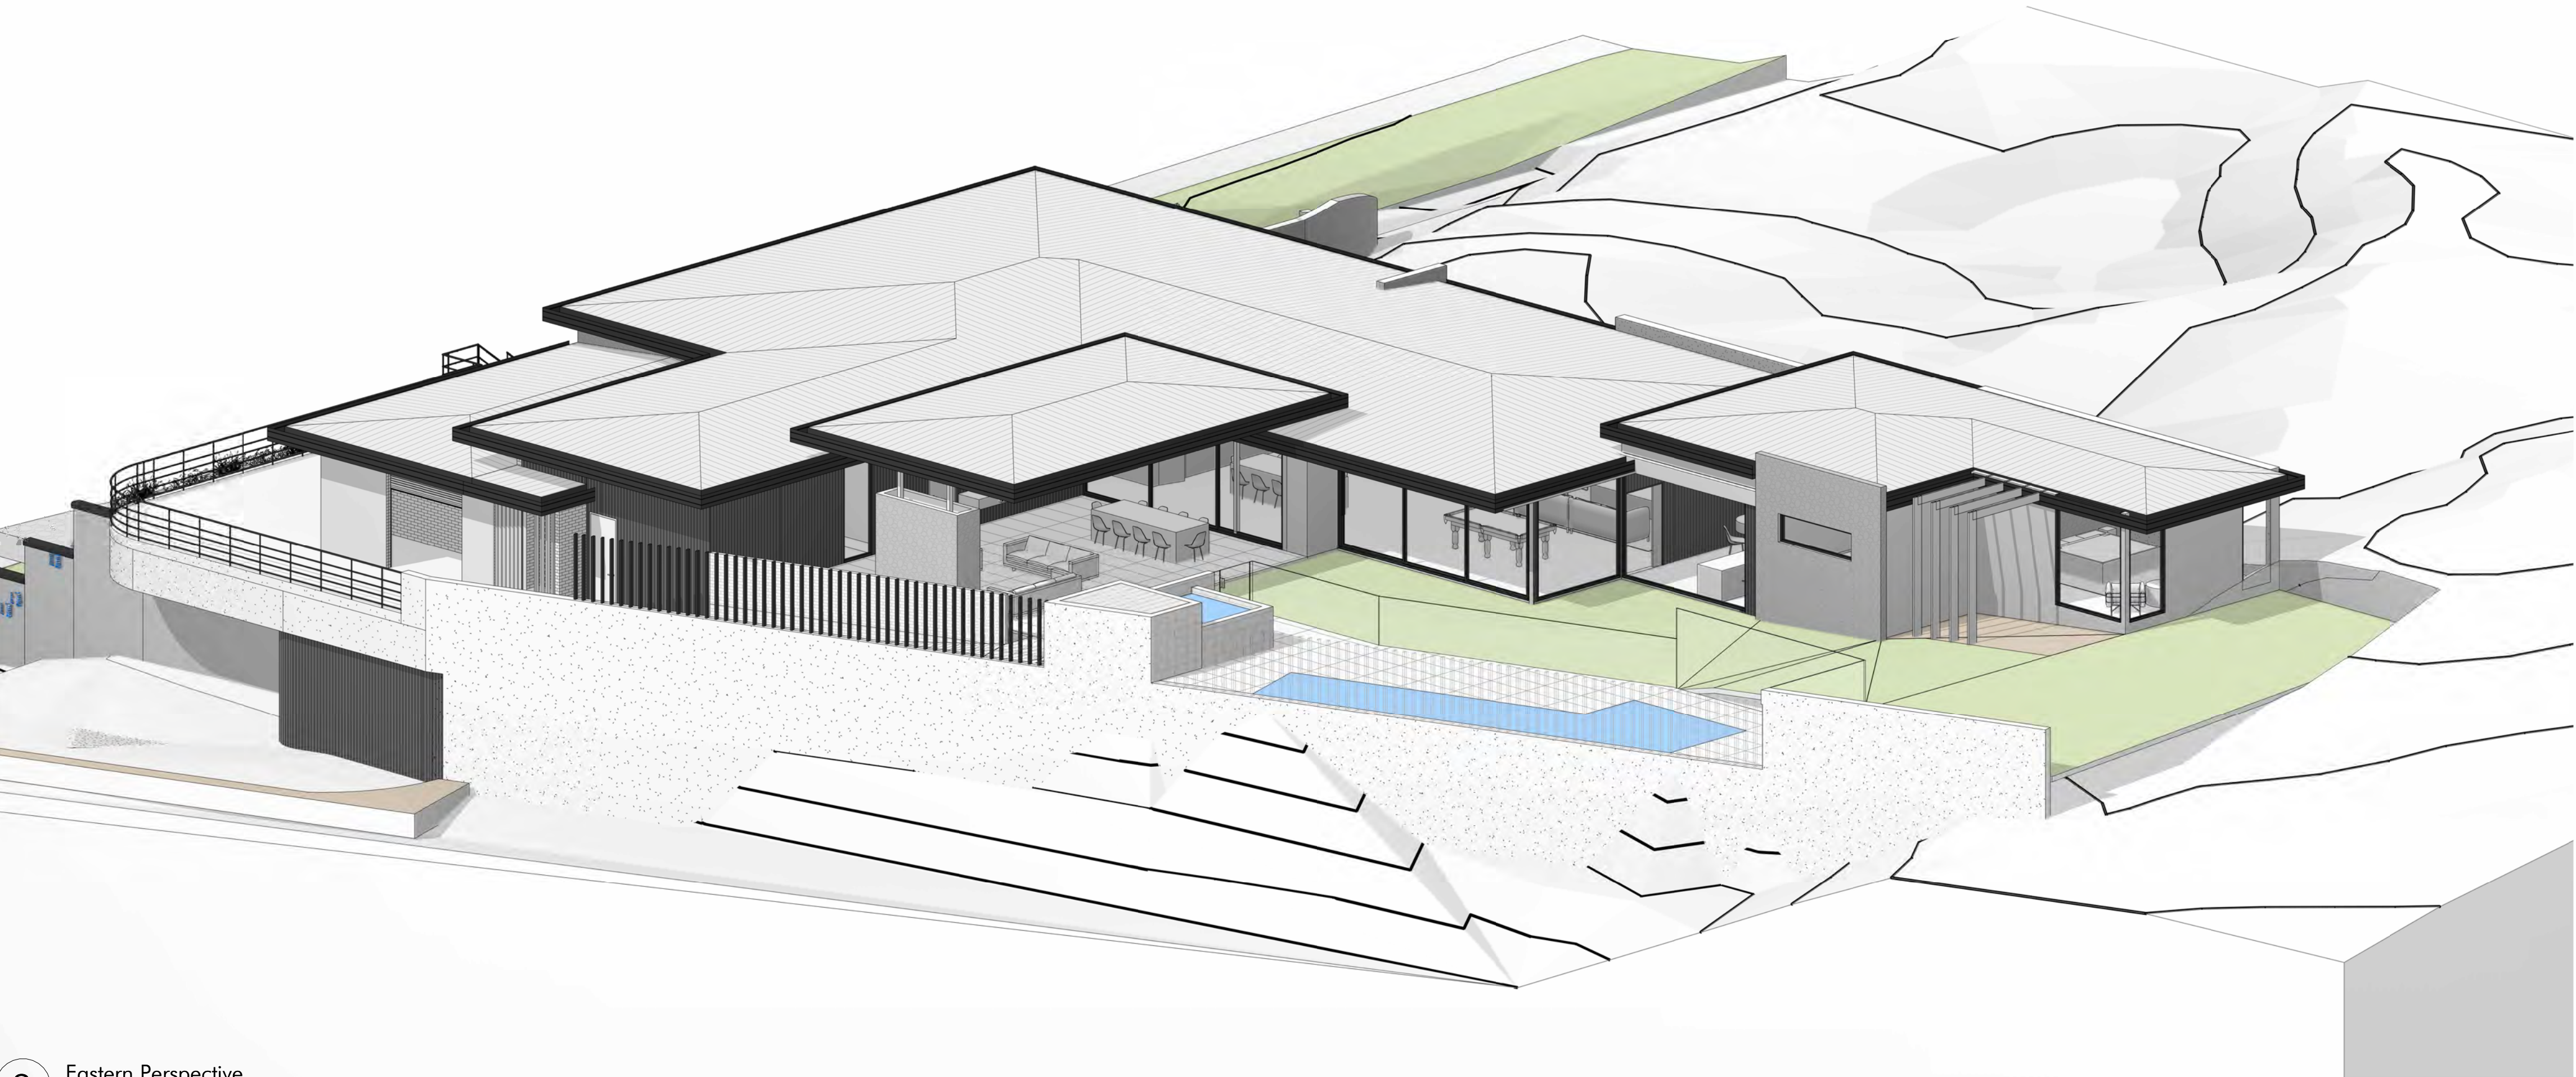

2 Eastern Perspective

MASSING MODEL ONLY: FINAL ARTICULATION, DESIGN AND MATERIALITY TO VARY GREATLY

ARCHITECT


Cynosure Architecture
02 Church Street, Perth, WA 6000

CLIENT

Willem and Linda
Vandervan

PROJECT NAME

DUNE HOUSE
10 ST. IVES COVE

DRAWING NAME

**MASSING MODEL -
ARCHITECTURE
EMBEDDED IN SLOPE**

DESIGN DEVELOPMENT

SCALE (A1)
0 1 2 3 4 5 6 M

PROJECT No.	DRAWING No.	REV
2541	A900	G
DRAWN BY	Author	



PLEASE NOTE: THE ABOVE IS PROVIDED FOR EARLY CONCEPT ANALYSIS ONLY. ALL HEIGHTS, DIMENSIONS, AND ORIENTATIONS ARE SUBJECT TO CHANGE AS THE CONCEPT DEVELOPS

- GENERAL NOTES
- THIS DRAWING IS TO BE PRINTED IN COLOUR. FAILURE TO DO SO MAY RESULT IN LOSS OF INFORMATION.
1. THIS DRAWING SHALL BE READ IN CONJUNCTION WITH ALL OTHER DRAWINGS, CONTRACT DOCUMENTS, SPECIFICATIONS, APPLICABLE STANDARDS AND EQUIPMENT SCHEDULES.
 2. DO NOT SCALE OFF THIS DRAWING. USE FIGURED DIMENSIONS ONLY.
 3. INFORM THE ARCHITECT OF ANY CONFLICT BETWEEN THE SITE CONDITIONS AND DOCUMENTS.
 4. ALL DIMENSIONS ARE IN MILLIMETRES (mm) UNLESS NOTED OTHERWISE.
 5. THE CONTRACTOR SHALL VERIFY ALL DIMENSIONS ON SITE PRIOR TO COMMENCING WORK.
 6. ALL WORK SHALL COMPLY WITH THE NATIONAL CONSTRUCTION CODE (NCC), AUSTRALIAN STANDARDS AND THE REQUIREMENTS OF STATE AND LOCAL AUTHORITIES.

03.08.2026	G	For Development Approval - Revised Following BAL Advice	
15.07.2026	F	For Development Approval	
10.07.2026	E	Revised Pool Enclosure	
09.07.2026	D	For Development Approval	
24.12.2025	C	Concept Design - Revised	
08.12.2025	B	Concept Design - Revised following client comment	
12.11.2025	A	Concept Design	
DD ANALYST	REV	DESCRIPTION	CHECKED

ARCHITECT


Cynosure Architecture
02 Church Street, Perth, WA 6000

CLIENT

Willem and Linda
Vandervan

PROJECT NAME

DUNE HOUSE
10 ST. IVES COVE

DRAWING NAME

**VISUAL PERSPECTIVES -
UNDERCROFT
REVTMENT**

DESIGN DEVELOPMENT

SCALE
0 1 2 3 4 5 6 M (A1)

PROJECT No. 2541	DRAWING No. A901	REV G
DRAWN BY		Author

THIS DRAWING IS TO BE PRINTED IN COLOUR. FAILURE TO DO SO
MAY RESULT IN LOSS OF INFORMATION.

1. THIS DRAWING SHALL BE READ IN CONJUNCTION WITH ALL OTHER DRAWINGS, CONTRACT DOCUMENTS, SPECIFICATIONS, APPLICABLE STANDARDS AND EQUIPMENT SCHEDULES.
2. DO NOT SCALE OFF THIS DRAWING. USE FIGURED DIMENSIONS ONLY.
3. INFORM THE ARCHITECT OF ANY CONFLICT BETWEEN THE SITE CONDITIONS AND DOCUMENTS.
4. ALL DIMENSIONS ARE IN MILLIMETRES (mm) UNLESS NOTED OTHERWISE.
5. THE CO-ORDINATOR SHALL VERIFY ALL DIMENSIONS ON SITE PRIOR TO COMMENCING WORK.
6. ALL WORK SHALL COMPLY WITH THE NATIONAL CONSTRUCTION CODE (NCC), AUSTRALIAN STANDARDS AND THE REQUIREMENTS OF STATE AND LOCAL AUTHORITIES.

[illegible]

Cynosure Architecture

02 Church Street, Perth, WA 6000

Willem and Linda
Vandervan

DUNE HOUSE


10 ST. IVES COVE

VISUAL PERSPECTIVES - OCEAN INTERFACE

SCALE (A1)

0 1 2 3 4 5 6 M

PROJECT No.	DRAWING No.	REV
2541	A910	G
DRAWN BY		Author

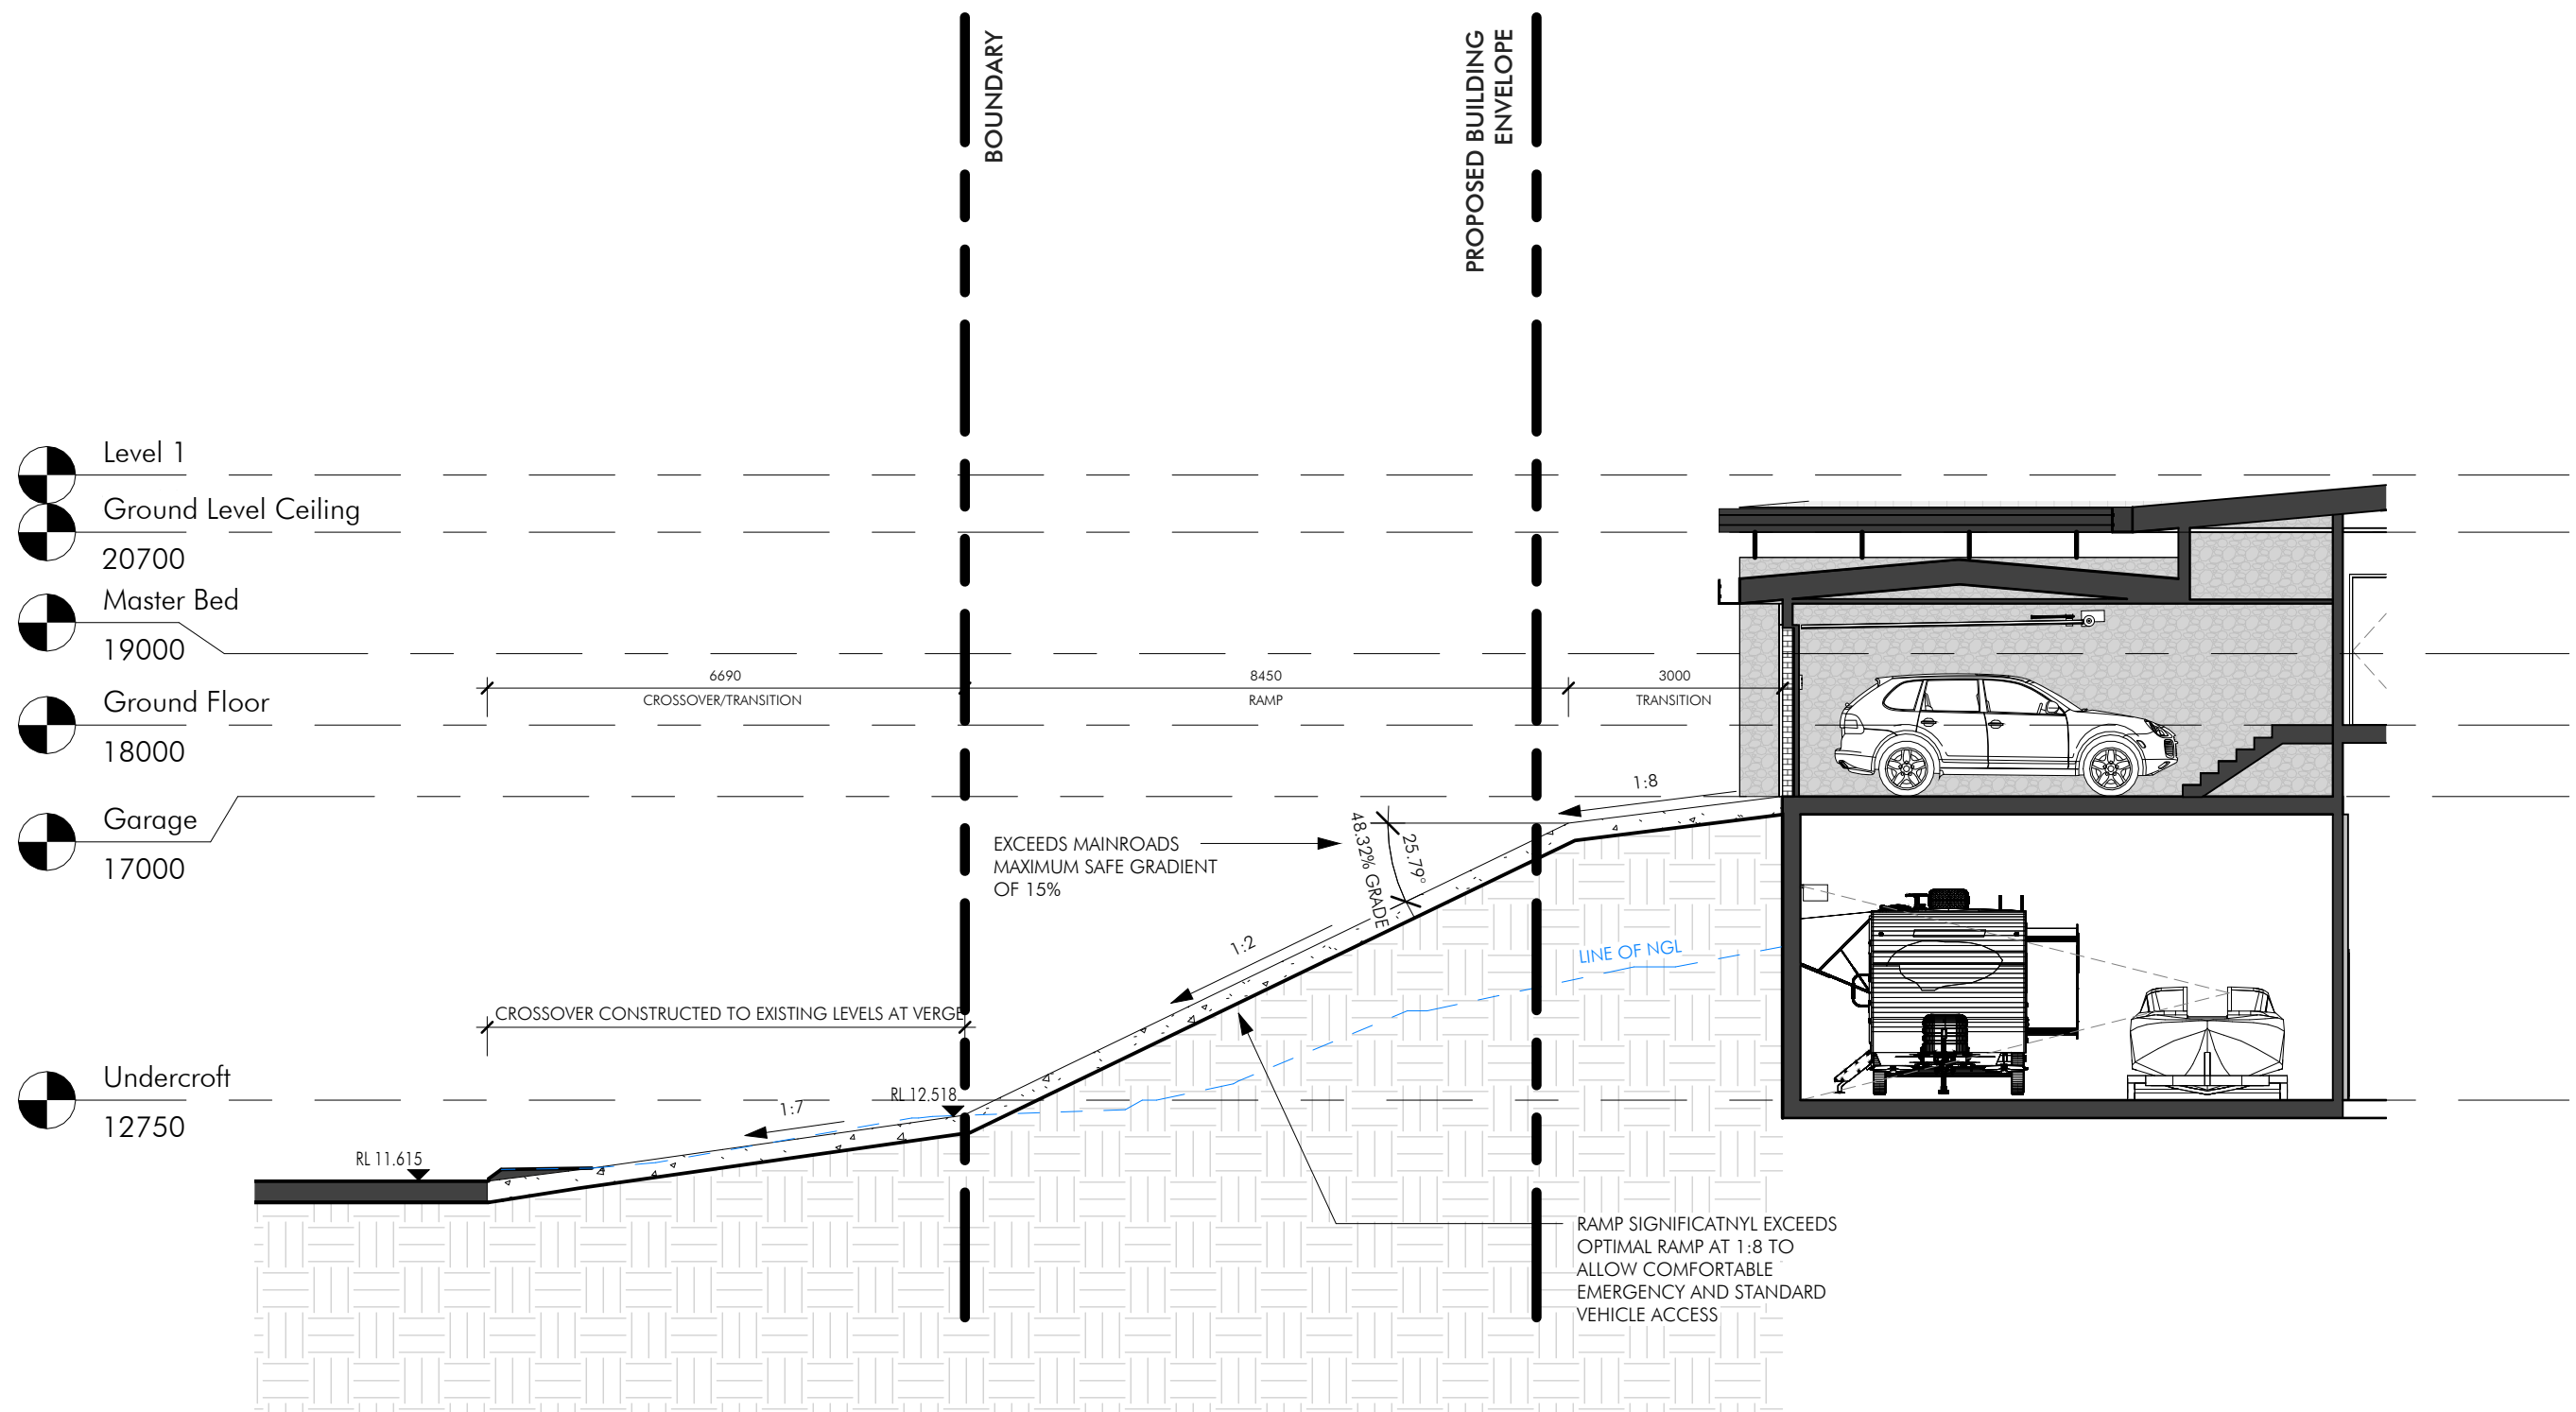

1 Section 1
1 : 100

DIRECT STREET DRIVEWAY DIAGRAM

DUNE HOUSE

10 ST. IVES COVE - DESIGN DEVELOPMENT

03.08.2026

A999

CYNOSURE