




SITE PLAN - PROPOSED CARPARK - LOT 3029 OVERALL
LOT 3029 SEA BEACH WAY
PORT KENNEDY

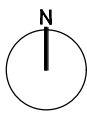


0 20m
SCALE @ A3: 1:800
9054-FIG-120-A

DRAWN: JS
DATE CREATED: 2026.07.22
PROJECTION: MGA50 GDA94
CADASTRE: LANDGATE
AERIAL: NEARMAP
This document may not be reproduced without the written consent of Rowe Group. All areas and dimensions are subject to survey.



ROWE
GROUP
DESIGN

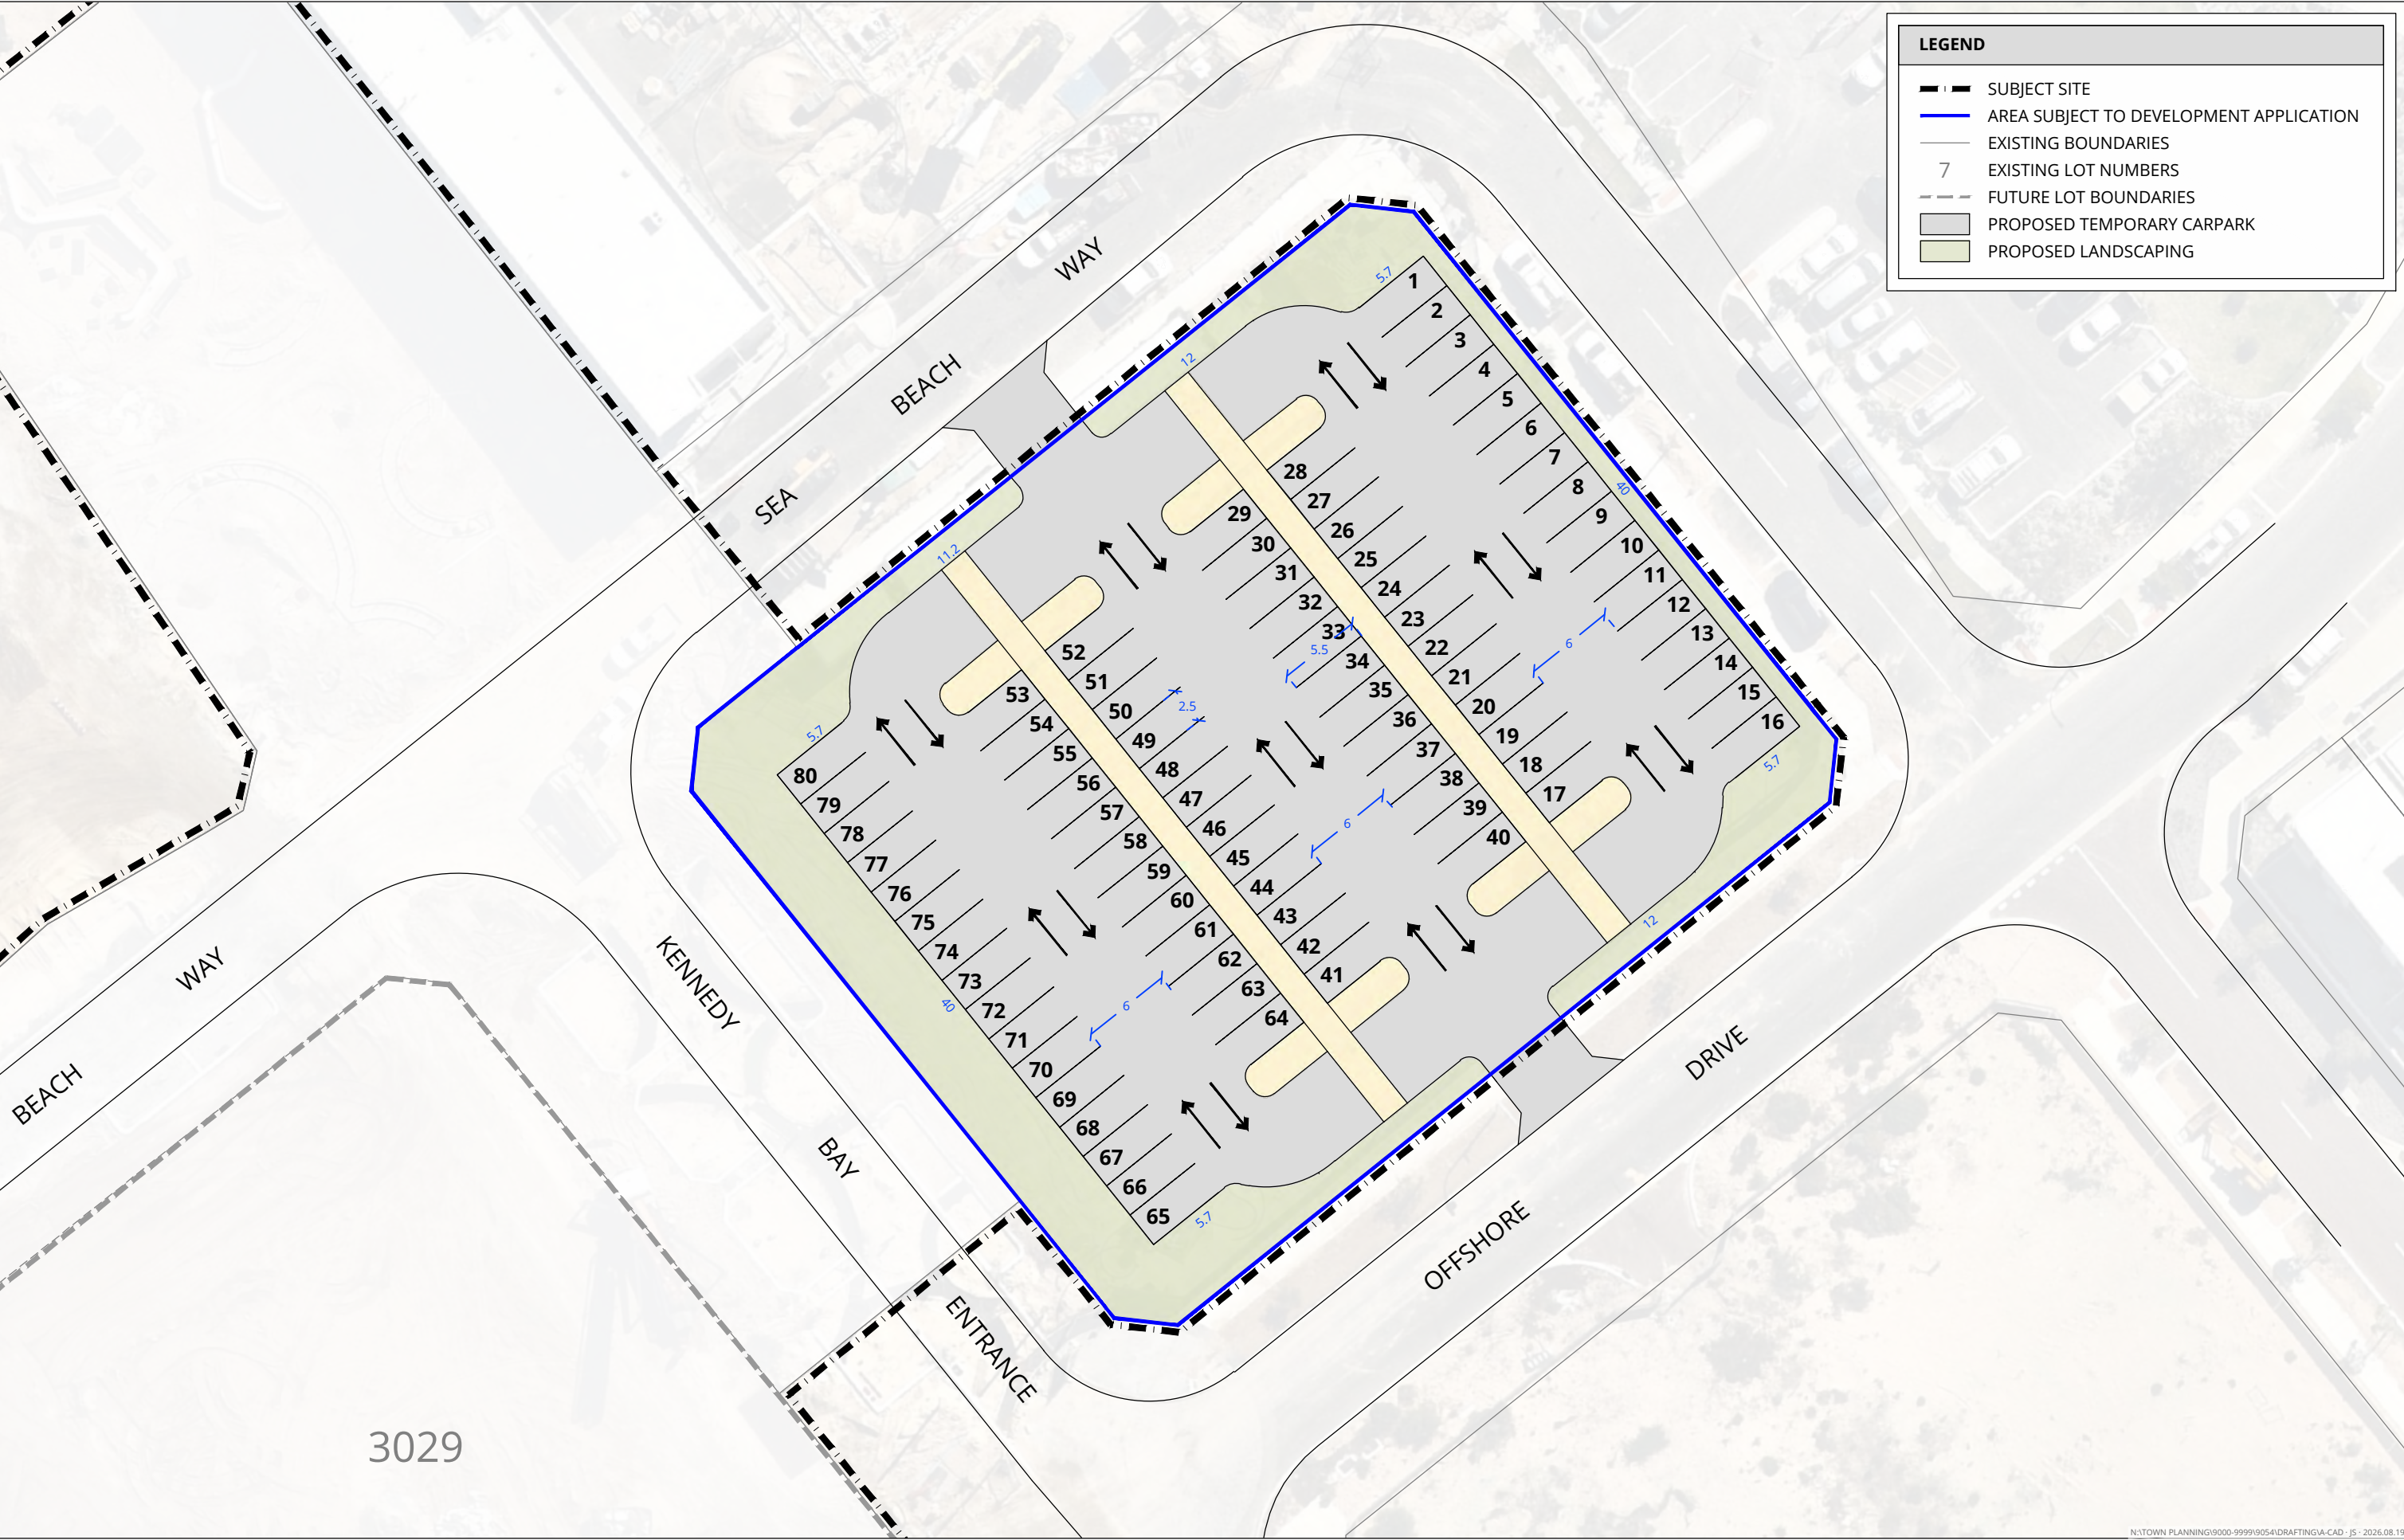

LEGEND

- SUBJECT SITE
- AREA SUBJECT TO DEVELOPMENT APPLICATION
- EXISTING BOUNDARIES
- EXISTING LOT NUMBERS
- FUTURE LOT BOUNDARIES
- PROPOSED TEMPORARY CARPARK
- PROPOSED LANDSCAPING

SITE PLAN - PROPOSED CARPARK - AREA 2 (ZOOMED)
 LOT 3029 SEA BEACH WAY
 PORT KENNEDY

N
 0 10 m
 SCALE @ A3: 1:400
9054-FIG-120-A

DRAWN: JS
 DATE CREATED: 2026.07.22
 PROJECTION: MGA50 GDA94
 CADASTRE: LANDGATE
 AERIAL: NEARMAP

This document may not be reproduced without the written consent of Rowe Group. All areas and dimensions are subject to survey.

ROWE GROUP DESIGN