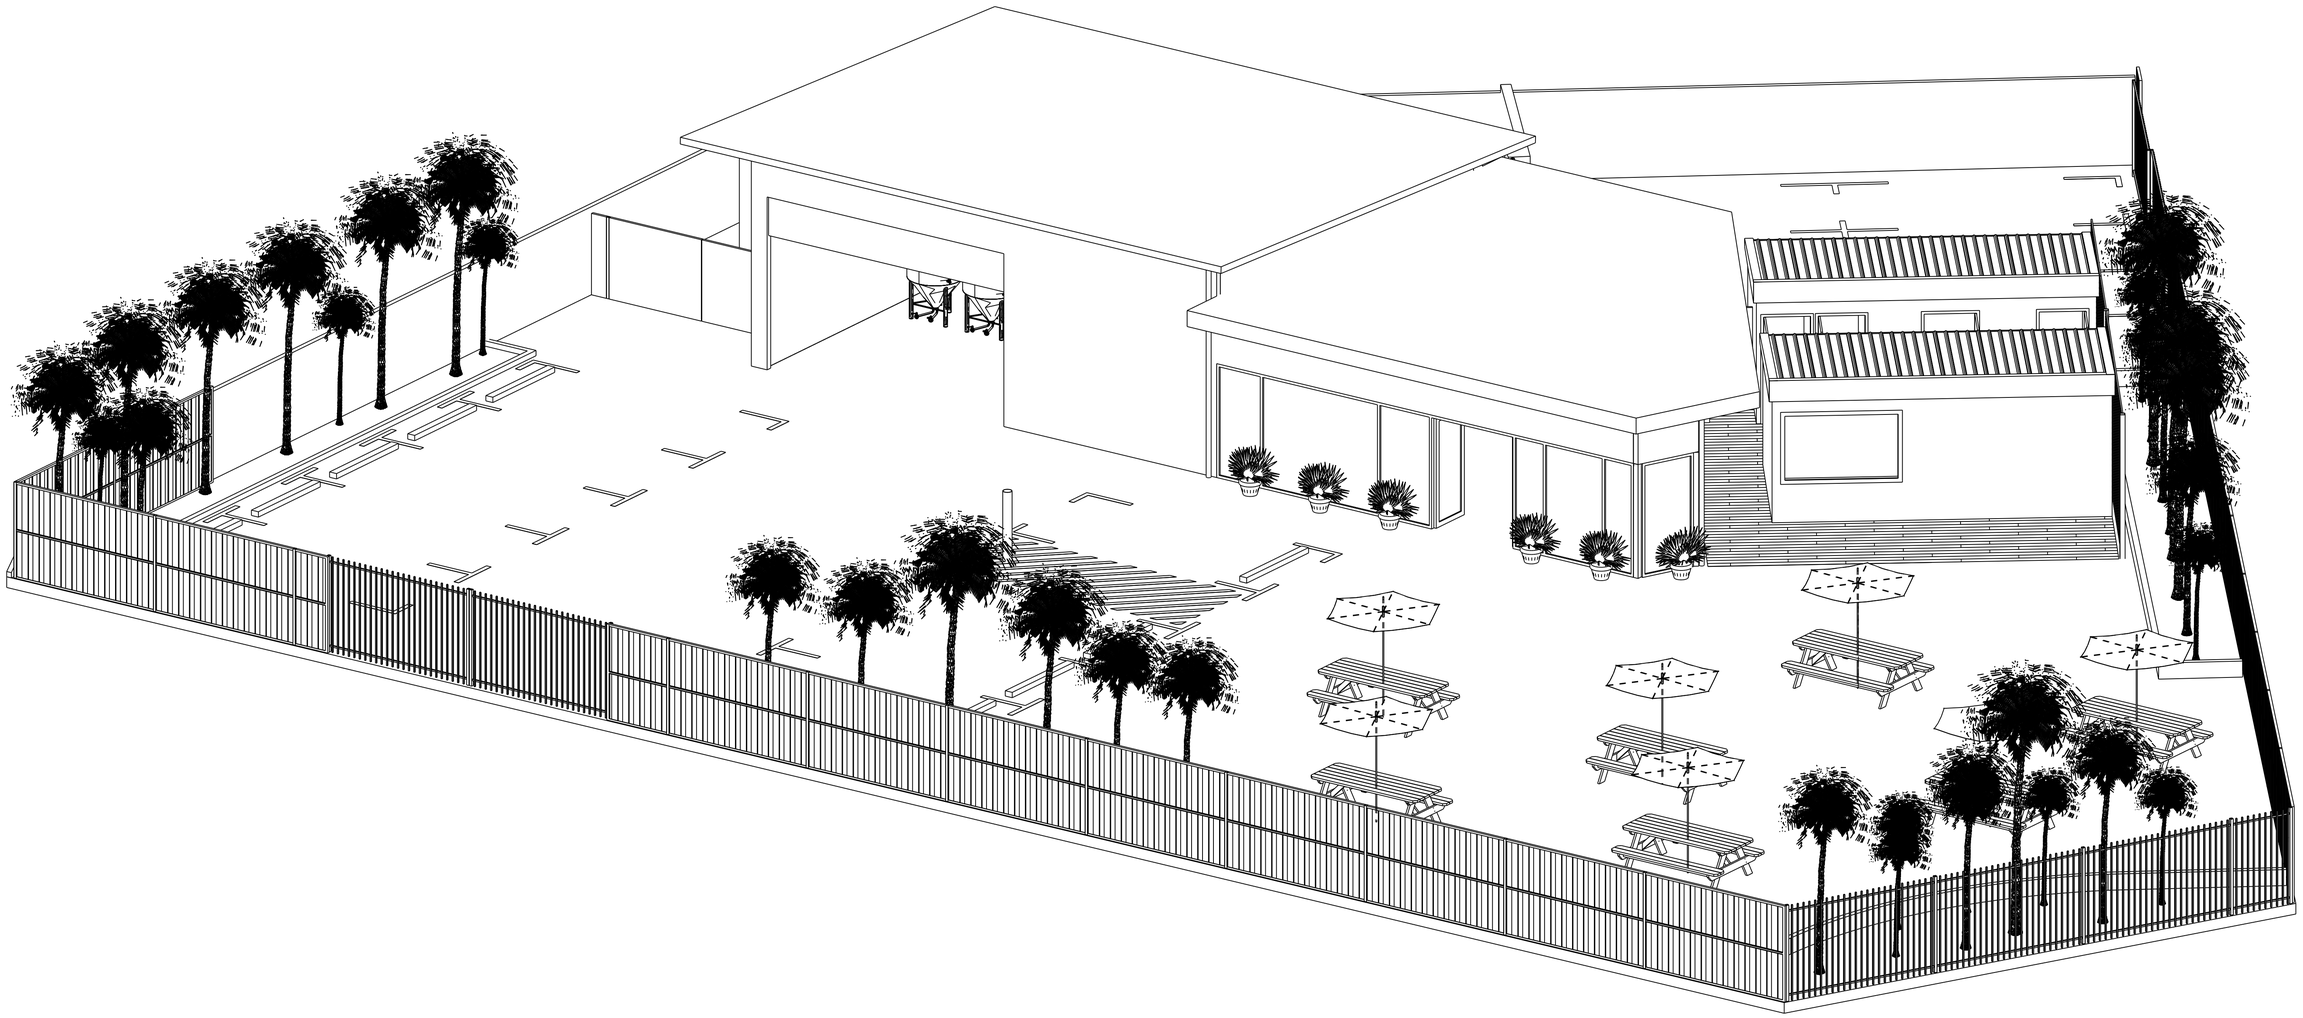


3D VIEW

ERECTION NOTES

1. ERECTION PROCEDURE TO COMPLY WITH CONTRACT SPECIFICATION.
2. WELDS 6 CFW U.O.N.
3. ALL BUTT WELDS TO BE FULL PENETRATION U.O.N.
4. ALL GENERAL ARRANGEMENTS TO BE READ IN CONJUNCTION.
5. ASSEMBLY MARK TO BE STAMPED ON TOP FACE WHERE INDICATED THUS ▼
6. ALL MATERIAL & FABRICATION TO COMPLY WITH CONTRACT SPEC.

DOC NO	DESCRIPTION

DESIGN REFERENCE DRAWINGS

DOC NO	DESCRIPTION
GA1005	KITCHEN LAYOUT
GA1004	INTERNAL LAYOUT
GA1003	ELEVATION VIEWS
GA1002	SITE PLAN

REFERENCE DRAWINGS

NO	DESCRIPTION	DRN	CHK	DATE
D	GENERAL REVISION - ISSUED FOR APPROVAL	IDS	MC	05.06.2025
C	ISSUED FOR APPROVAL	IDS	MC	04.06.2025
B	REVISED TO SUIT ACOUSTIC REPORT	IDS	MC	09.05.2025
A	ISSUED FOR REVIEW	IDS	MC	24.03.2025

DRAWING REVISIONS

I.D.S
INDUSTRIAL DRAFTING SERVICES
Web: www.ids-eng.com.au Email: sales@ids-eng.com.au
Office 16 /3 Benjamin Way. Rockingham. W.A. 6168

3rd Angle

IDS JOB No 2114 | CLIENT AZ.BR

3D MODELLED USING Tekla.Structures

SHOALWATER BREWING Co

181 SAFETY BAY RD, SAFETY BAY
azaccabrewing@gmail.com

PROJECT TITLE	PROPOSED BREWHOUSE KITCHEN & ABLUTIONS
PROJECT AREA	181 SAFETY BAY RD, SAFETY BAY
CONTRACT	
DRAWING TITLE	3D PERSPECTIVE
DRAWING No	2114-GA1001

REVISION D