



LANDSCAPE LEGEND


DESCRIPTION	SYMBOL
COAST SHEOAK	
CALLISTEMON BOTTLEBRUSH	
LOMANDRA LIME TUFF	
LAVENDER & ROSEMARY	

LANDSCAPING NOTES:

- ALL LANDSCAPED AREAS TO BE ON AUTOMATIC RETICULATION (U.N.O.)
- REFER TO PROJECT DETAILS FOR PLANT ALLOWANCES

	MULCHED AREAS WITH RETICULATION TO INDIVIDUAL PLANTS AND TREES
	RETICULATED LAWN AREAS
	BRICK PAVING ON COMPACTED SAND BASE

OUTDOOR
ENCLOSED
PATIO AREAS x 5

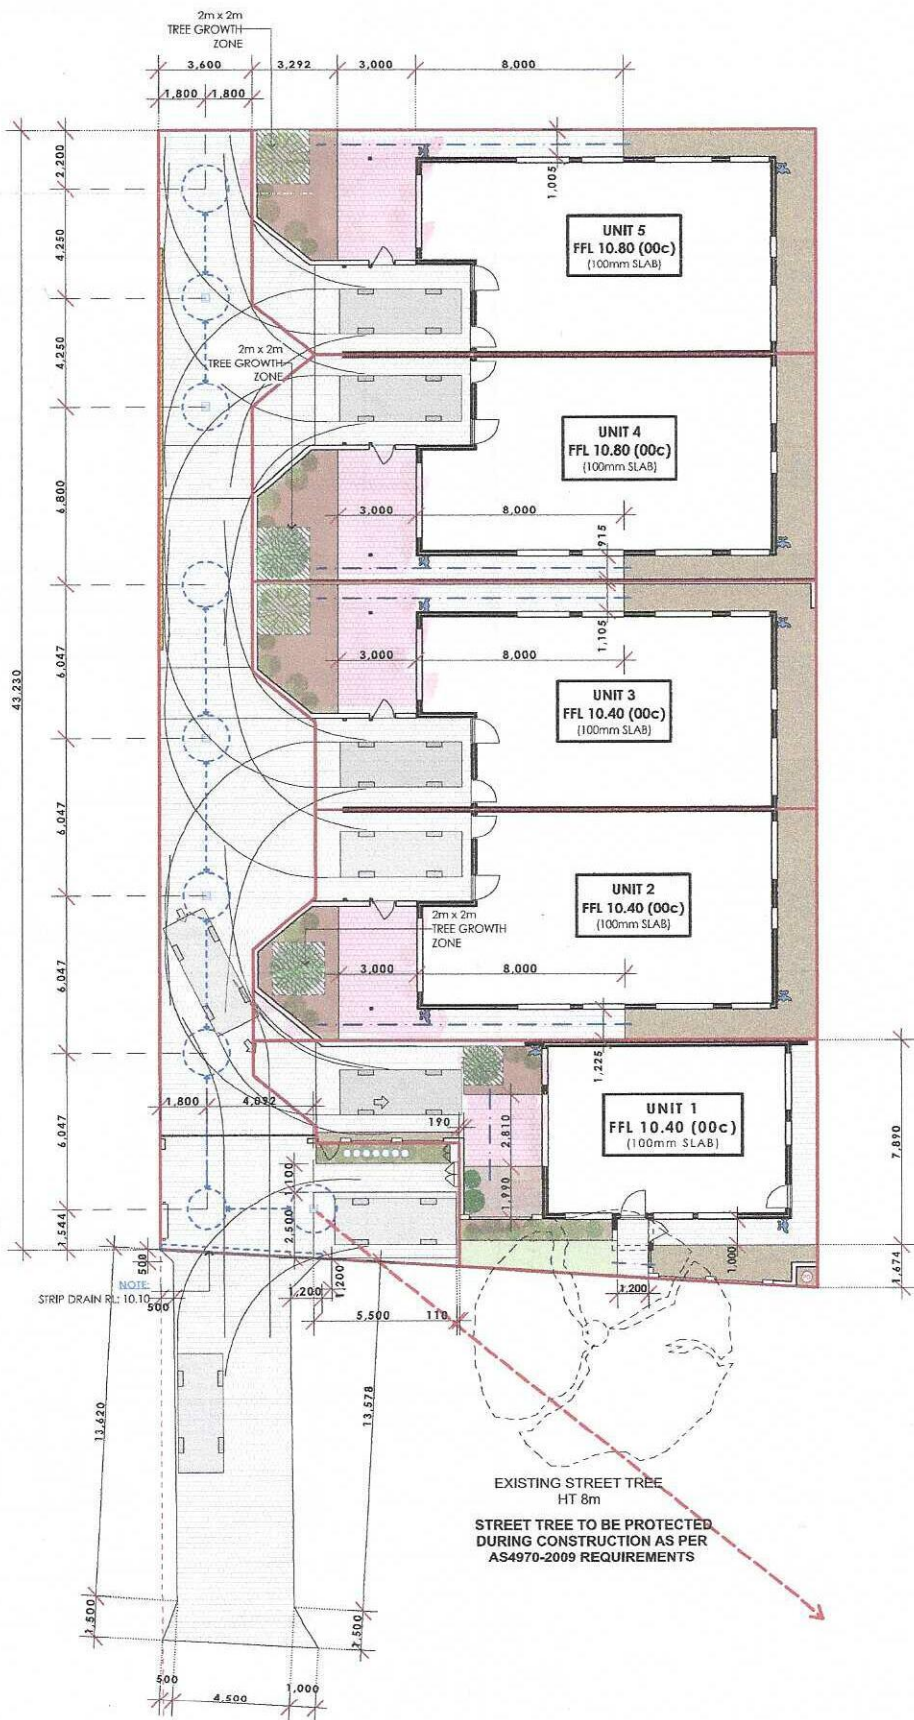

SITE - LANDSCAPING PLAN
1:200

WINNING	LOCALITY: CITY OF ROCKINGHAM	REV: BY: DATE: PD: AMENDMENTS:	This drawing forms part of the contract dated	SITE - LANDSCAPE PLAN
	CLIENT NAME: SERBI PTY LTD ATF THE MCGAVIN FAMILY TRUST ADDRESS: LOT 23 (No.10) VICTORIA STREET, ROCKINGHAM	A VN-FC 09.01.25 B DD 13.02.25 C DD 21.02.25 D DD 27.02.25 E RX-EV 10.03.25 I MA 20.03.25	WORKING DRAWINGS COUNCIL CONDITIONS COUNCIL CONDITIONS COUNCIL CONDITIONS CORRECTIONS ISSUED FOR CONSTRUCTION	JOB No: 23VIC_SITE DATE: 10.03.25 DRAWN: RX-EV SHEET No: A.05 OF 7
131 DIXON ROAD ROCKINGHAM WA 6168 PH: (08) 9599 1500 www.shelford.com.au			Owner Owner Builder	REV: