



A - A
GA1002
1:75 AT A1

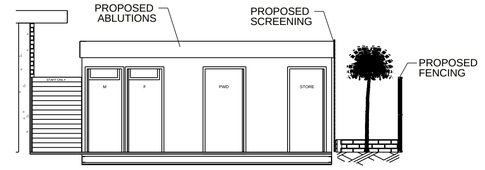


B - B
GA1002
1:75 AT A1




D - D
GA1002

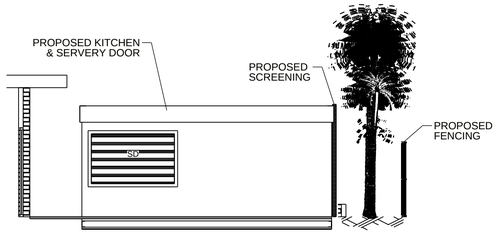

E - E
GA1002
1:75 AT A1

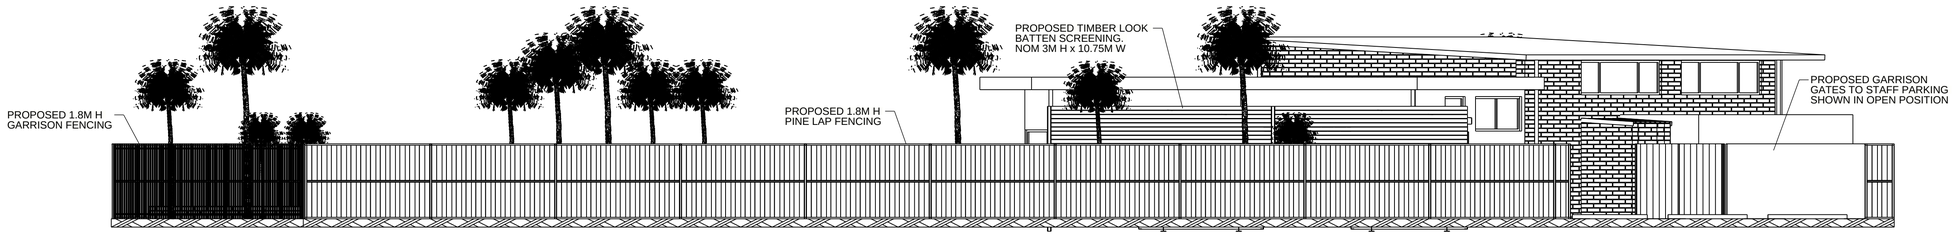

C - C
GA1002
1:75 AT A1

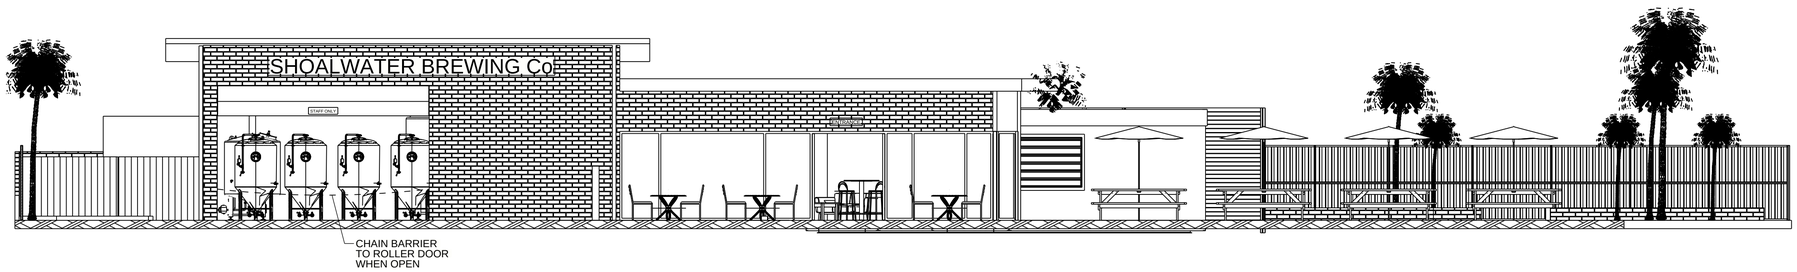

SECTION THROUGH
1:75 AT A1
LOOKING WEST

ERECTION NOTES

1. ERECTION PROCEDURE TO COMPLY WITH CONTRACT SPECIFICATION.
2. WELDS 6 CFW U.O.N.
3. ALL BUTT WELDS TO BE FULL PENETRATION U.O.N.
4. ALL GENERAL ARRANGEMENTS TO BE READ IN CONJUNCTION.
5. ASSEMBLY MARK TO BE STAMPED ON TOP FACE WHERE INDICATED THUS ▼
6. ALL MATERIAL & FABRICATION TO COMPLY WITH CONTRACT SPEC.

REF GA1001		GA1001	3D PERSPECTIVE
DOC NO	DESCRIPTION	DOC NO	DESCRIPTION
DESIGN REFERENCE DRAWINGS		REFERENCE DRAWINGS	

				NO	DESCRIPTION	DRN	CHK	DATE
		GA1005	KITCHEN LAYOUT	D	GENERAL REVISION - ISSUED FOR APPROVAL	IDS	MC	05.06.2025
		GA1004	INTERNAL LAYOUT	C	ISSUED FOR APPROVAL	IDS	MC	04.06.2025
		GA1002	SITE PLAN	B	REVISED TO SUIT ACOUSTIC REPORT	IDS	MC	09.05.2025
		GA1001	3D PERSPECTIVE	A	ISSUED FOR REVIEW	IDS	MC	24.03.2025
DRAWING REVISIONS								

I.D.S
INDUSTRIAL DRAFTING SERVICES
Web: www.ids-eng.com.au Email: sales@ids-eng.com.au
Office 16 /3 Benjamin Way. Rockingham. W.A. 6168

3rd Angle

IDS JOB No 2114 | CLIENT AZ.BR

3D MODELLED USING Tekla.Structures

SHOALWATER BREWING Co

181 SAFETY BAY RD, SAFETY BAY
azaccabrewing@gmail.com

PROJECT TITLE	PROPOSED BREWHOUSE KITCHEN & ABLUTIONS
PROJECT AREA	181 SAFETY BAY RD, SAFETY BAY
CONTRACT	
DRAWING TITLE	ELEVATION VIEWS
DRAWING No	2114-GA1003

REVISION D