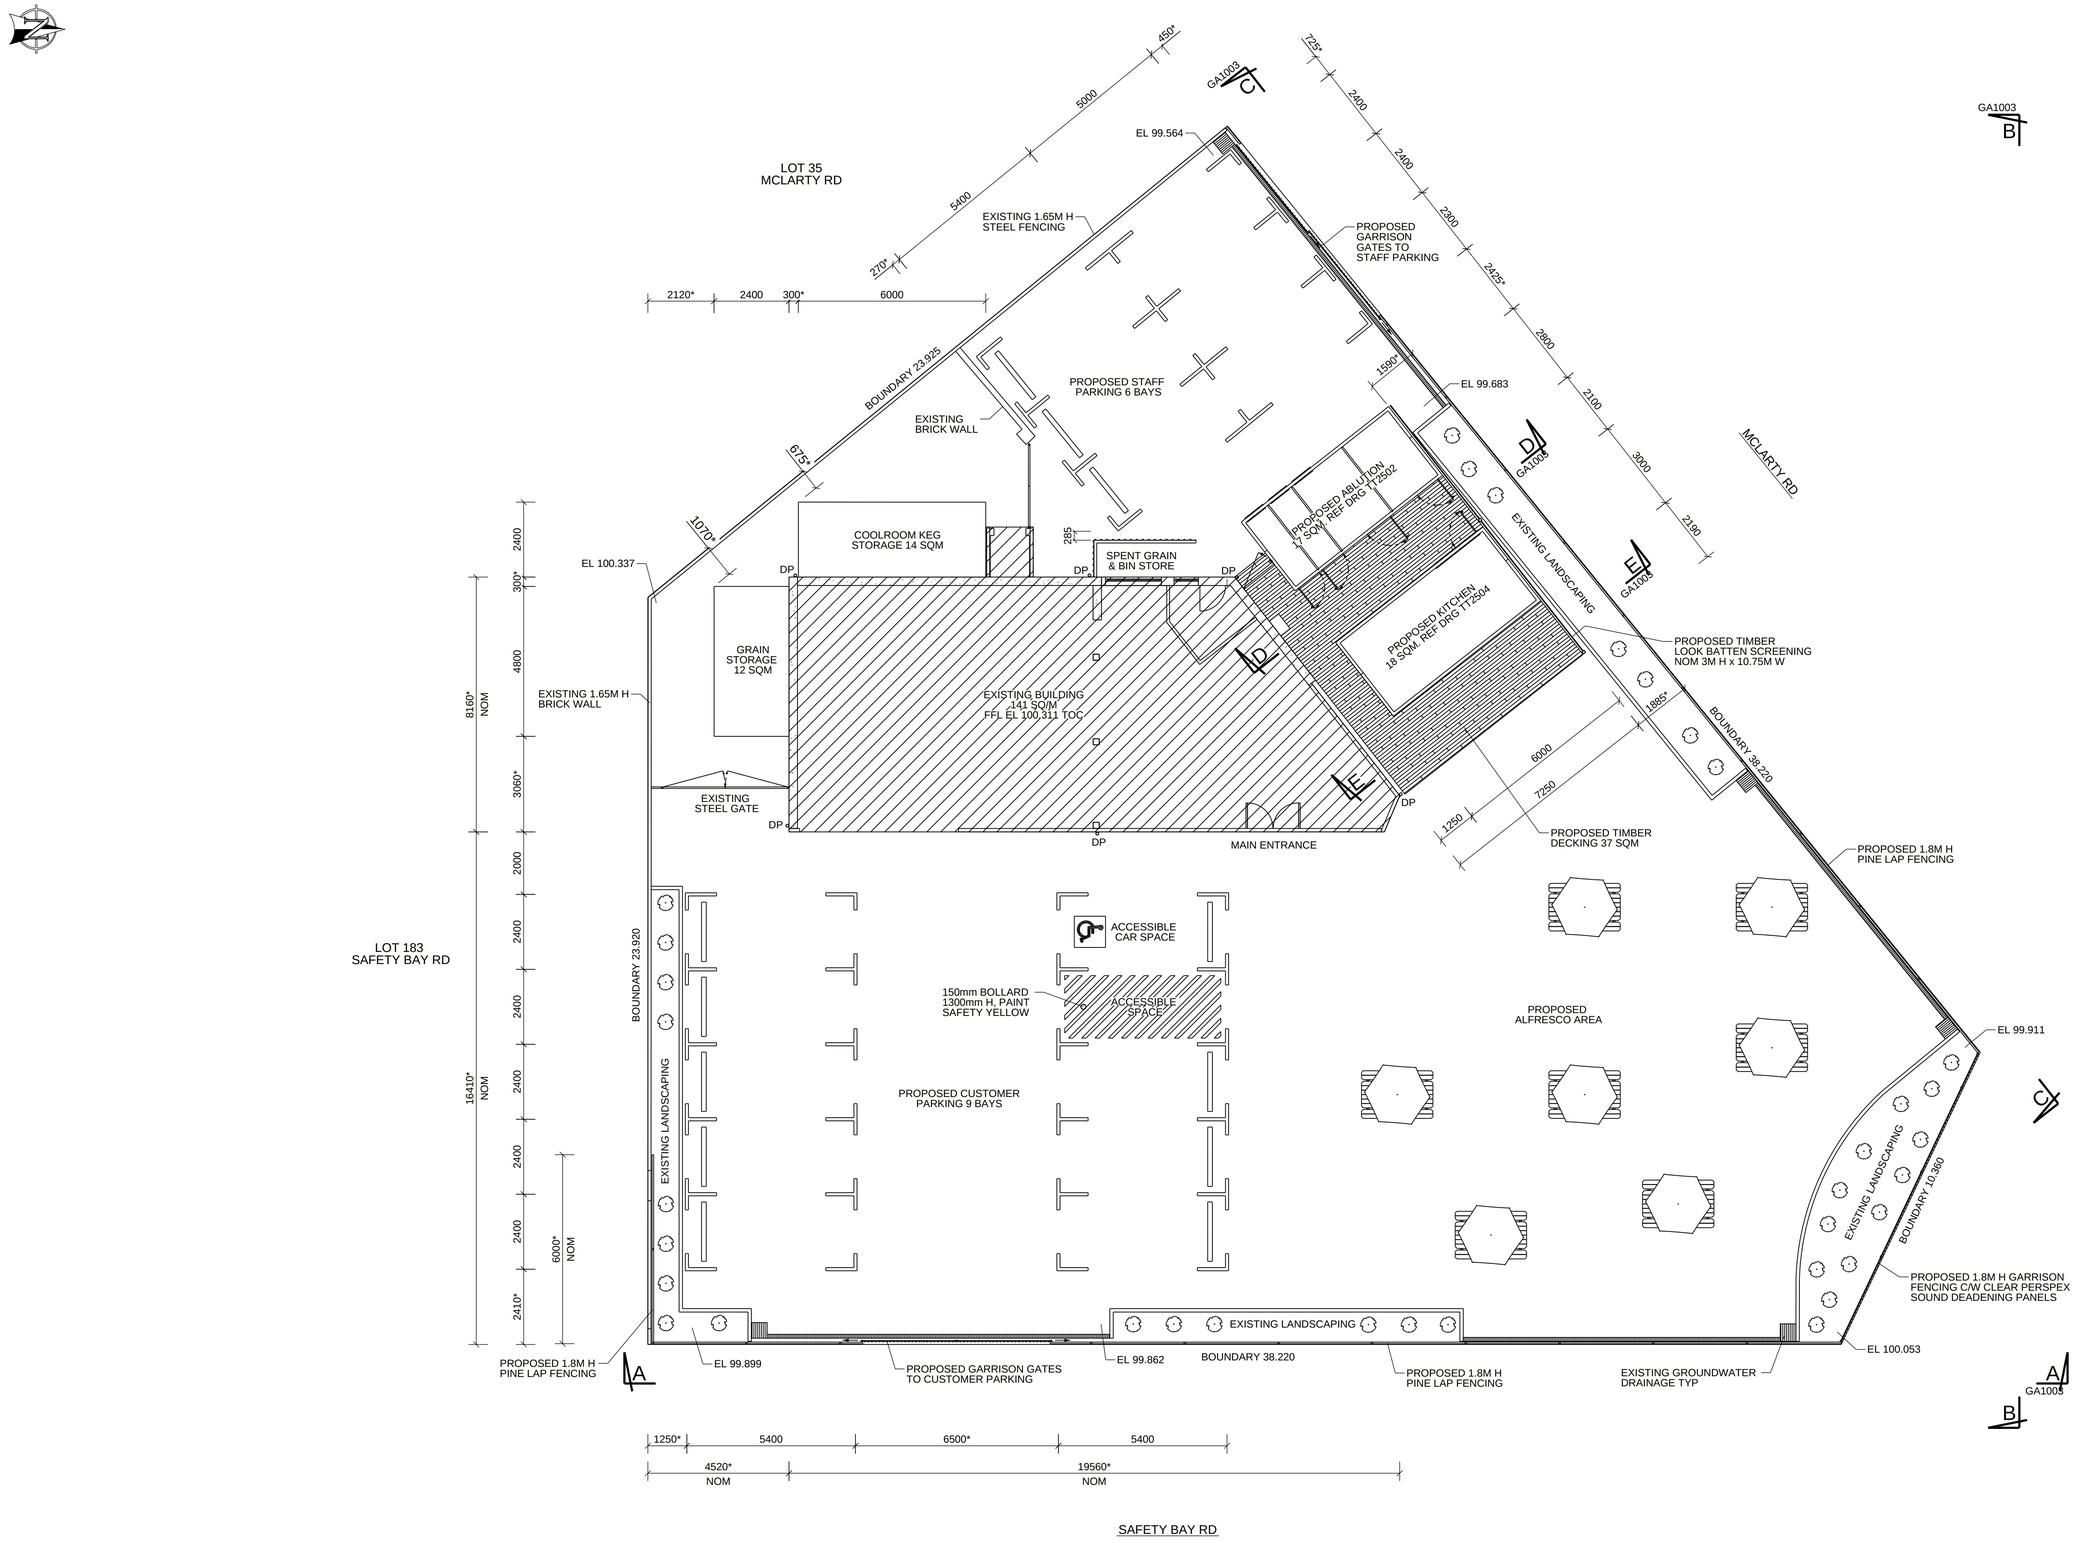


PLAN VIEW

1:100 AT A1

ERECTION NOTES

1. ERECTION PROCEDURE TO COMPLY WITH CONTRACT SPECIFICATION.
2. WELDS 6 CFW U.O.N.
3. ALL BUTT WELDS TO BE FULL PENETRATION U.O.N.
4. ALL GENERAL ARRANGEMENTS TO BE READ IN CONJUNCTION.
5. ASSEMBLY MARK TO BE STAMPED ON TOP FACE WHERE INDICATED THUS ▽
6. ALL MATERIAL & FABRICATION TO COMPLY WITH CONTRACT SPEC.

REF GA1001		GA1001	3D PERSPECTIVE
DOC NO	DESCRIPTION	DOC NO	DESCRIPTION

DESIGN REFERENCE DRAWINGS

		GA1005	KITCHEN LAYOUT
		GA1004	INTERNAL LAYOUT
		GA1003	ELEVATION VIEWS
		GA1001	3D PERSPECTIVE
		NO	DESCRIPTION

REFERENCE DRAWINGS

				E	GENERAL REVISION - ISSUED FOR APPROVAL	IDS	MC	05.06.2025
				D	PARKING BAYS INCREASED - ISSUED FOR APPROVAL	IDS	MC	04.06.2025
				C	REVISED TO INCREASE WHEELCHAIR ACCESS	IDS	MC	12.05.2025
				B	REVISED TO SUIT ACOUSTIC REPORT	IDS	MC	09.05.2025
				A	ISSUED FOR REVIEW	IDS	MC	24.03.2025
				NO	DESCRIPTION	DRN	CHK	DATE

DRAWING REVISIONS

I.D.S
INDUSTRIAL DRAFTING SERVICES
Web: www.ids-eng.com.au Email: sales@ids-eng.com.au
Office 16 /3 Benjamin Way, Rockingham. W.A. 6168

3rd Angle

IDS JOB No 2114 | CLIENT AZ.BR

3D MODELLED USING Tekla Structures

SHOALWATER BREWING Co
181 SAFETY BAY RD, SAFETY BAY
azaccabrewing@gmail.com

PROJECT TITLE	PROPOSED BREWHOUSE KITCHEN & ABLUTIONS
PROJECT AREA	181 SAFETY BAY RD, SAFETY BAY
CONTRACT	
DRAWING TITLE	SITE PLAN
DRAWING No	2114-GA1002

REVISION E