



GENERAL NOTES


ALL DIMENSIONS ARE IN METRIC MILLIMETERS. ALL DIMENSIONS TO BE CONFIRMED ON SITE. ANY DISCREPANCIES ARE TO BE REPORTED TO THE ARCHITECT. THE CONTRACTOR SHALL CARRY OUT THE WORK IN ACCORDANCE WITH N.C.C. & LOCAL AUTHORITY REQUIREMENTS. ALL MATERIAL SHALL BE OF NEW, GOOD QUALITY & CONFORM TO WHAT IS SHOWN ON THE DRAWINGS.

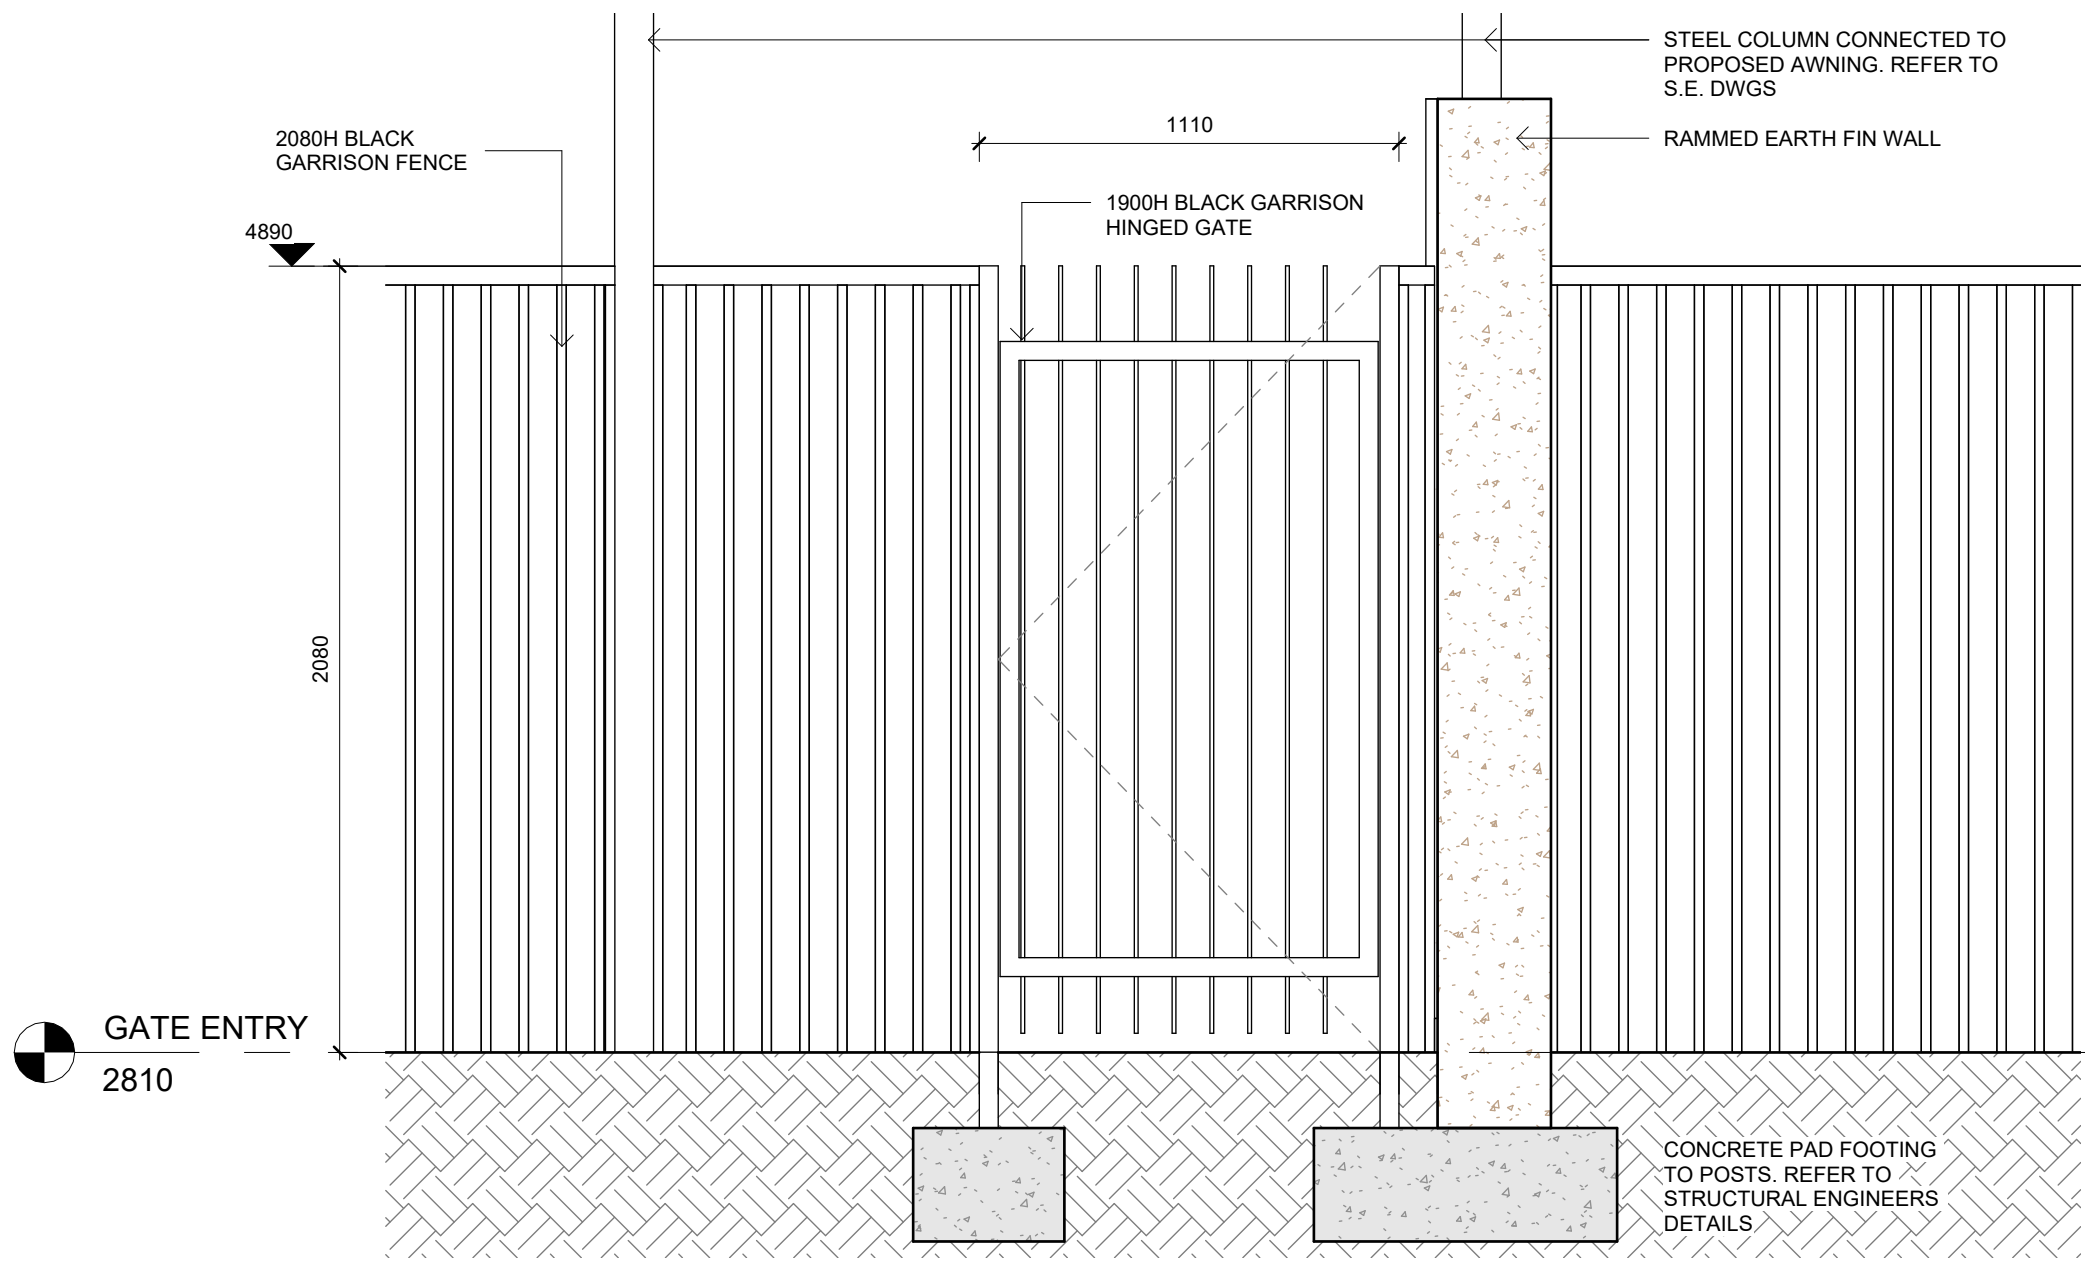


1 ENTRY GATE DETAIL
1 : 20

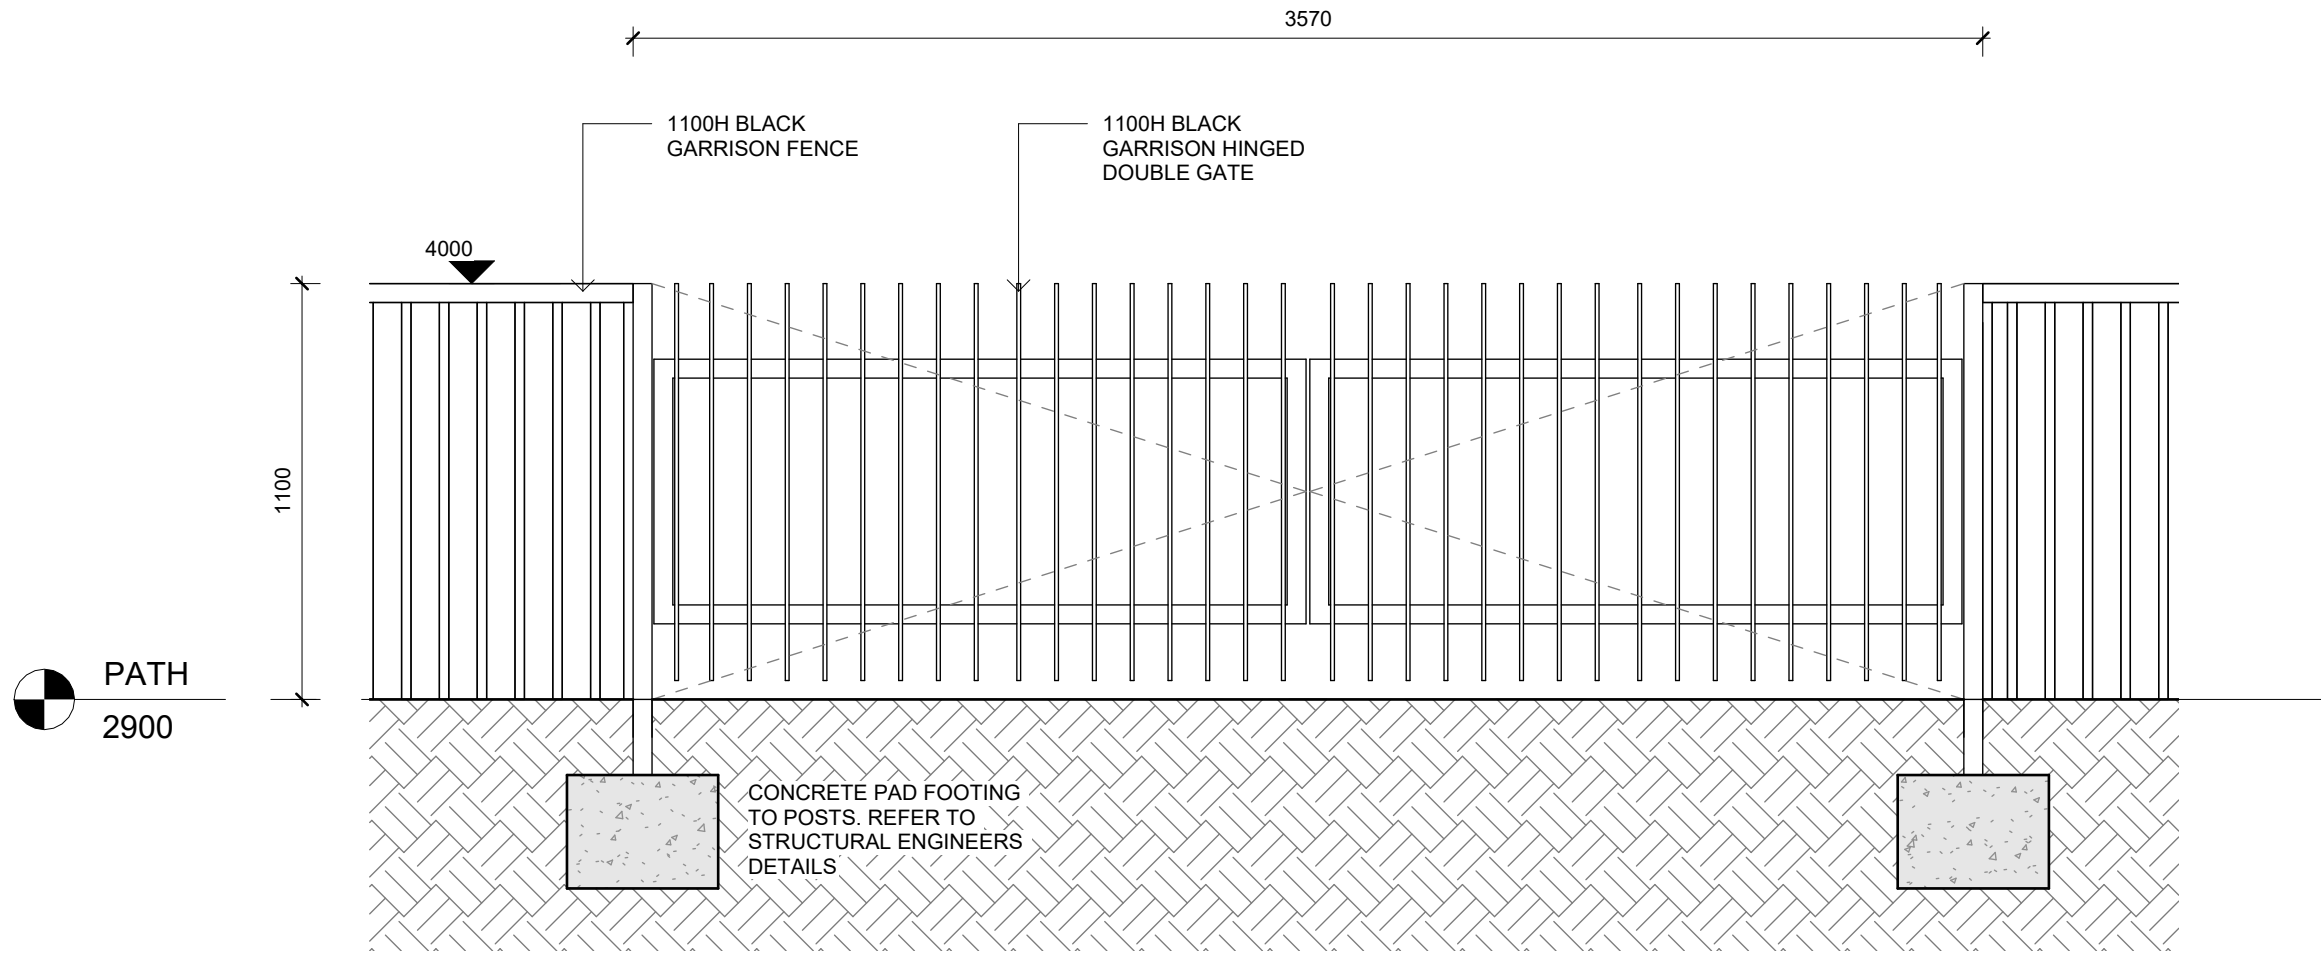


3 SHED GATE DETAIL
1 : 20

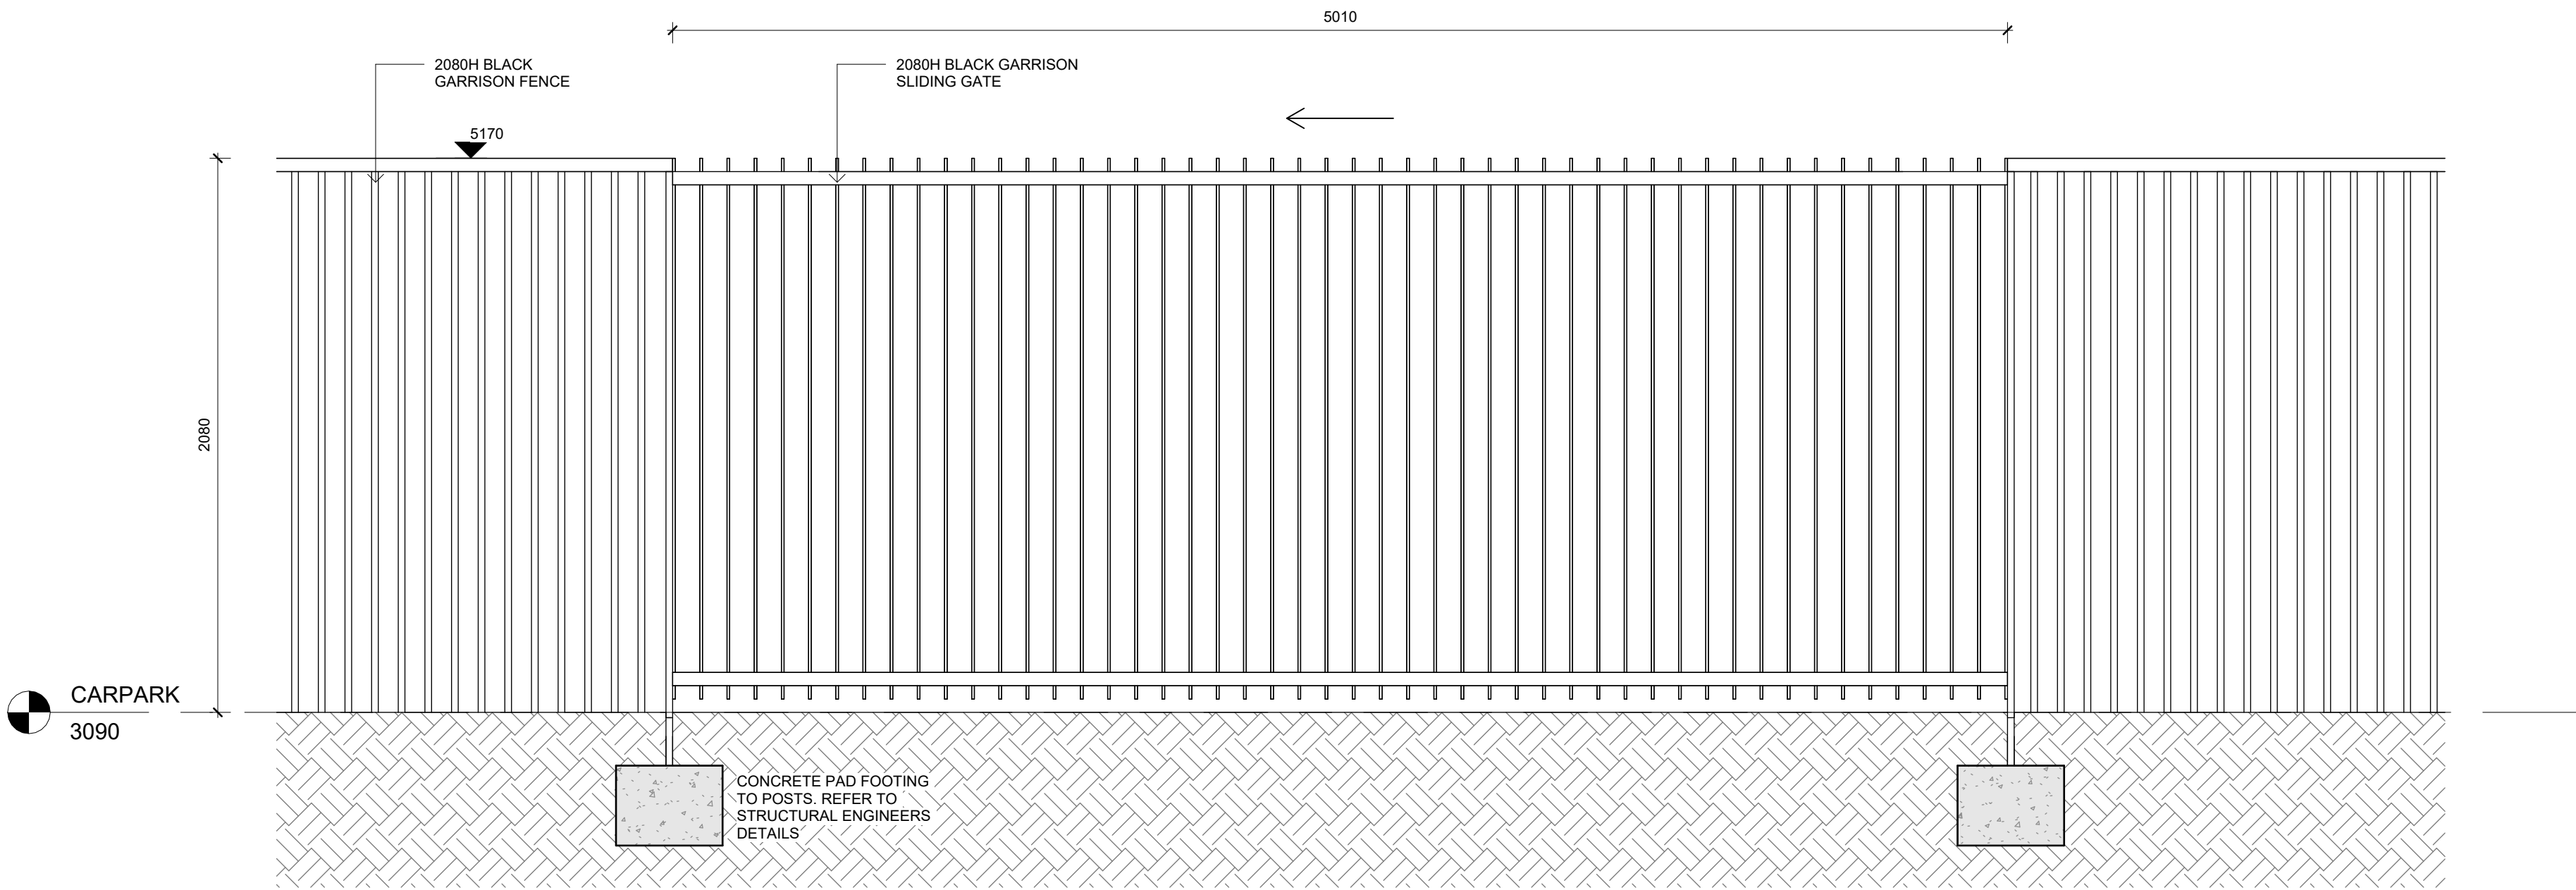

2 CARPARK ENTRY GATE DETAIL
1 : 20

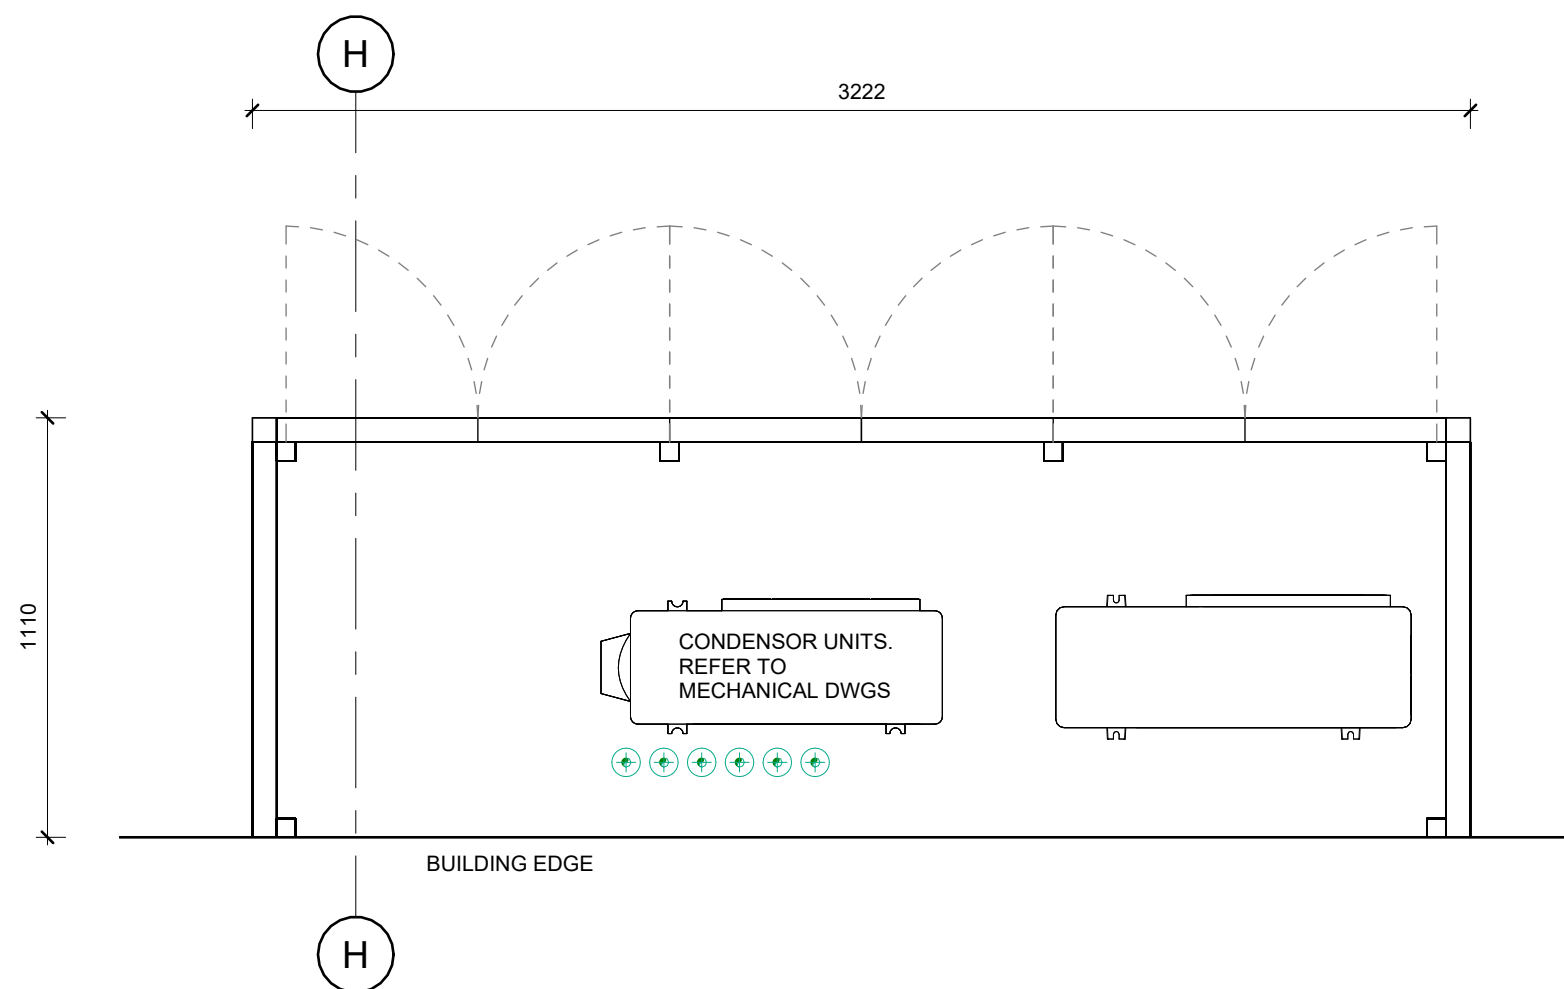

4 TYPICAL LOUVRE ENCLOSURE - PLAN
1 : 20

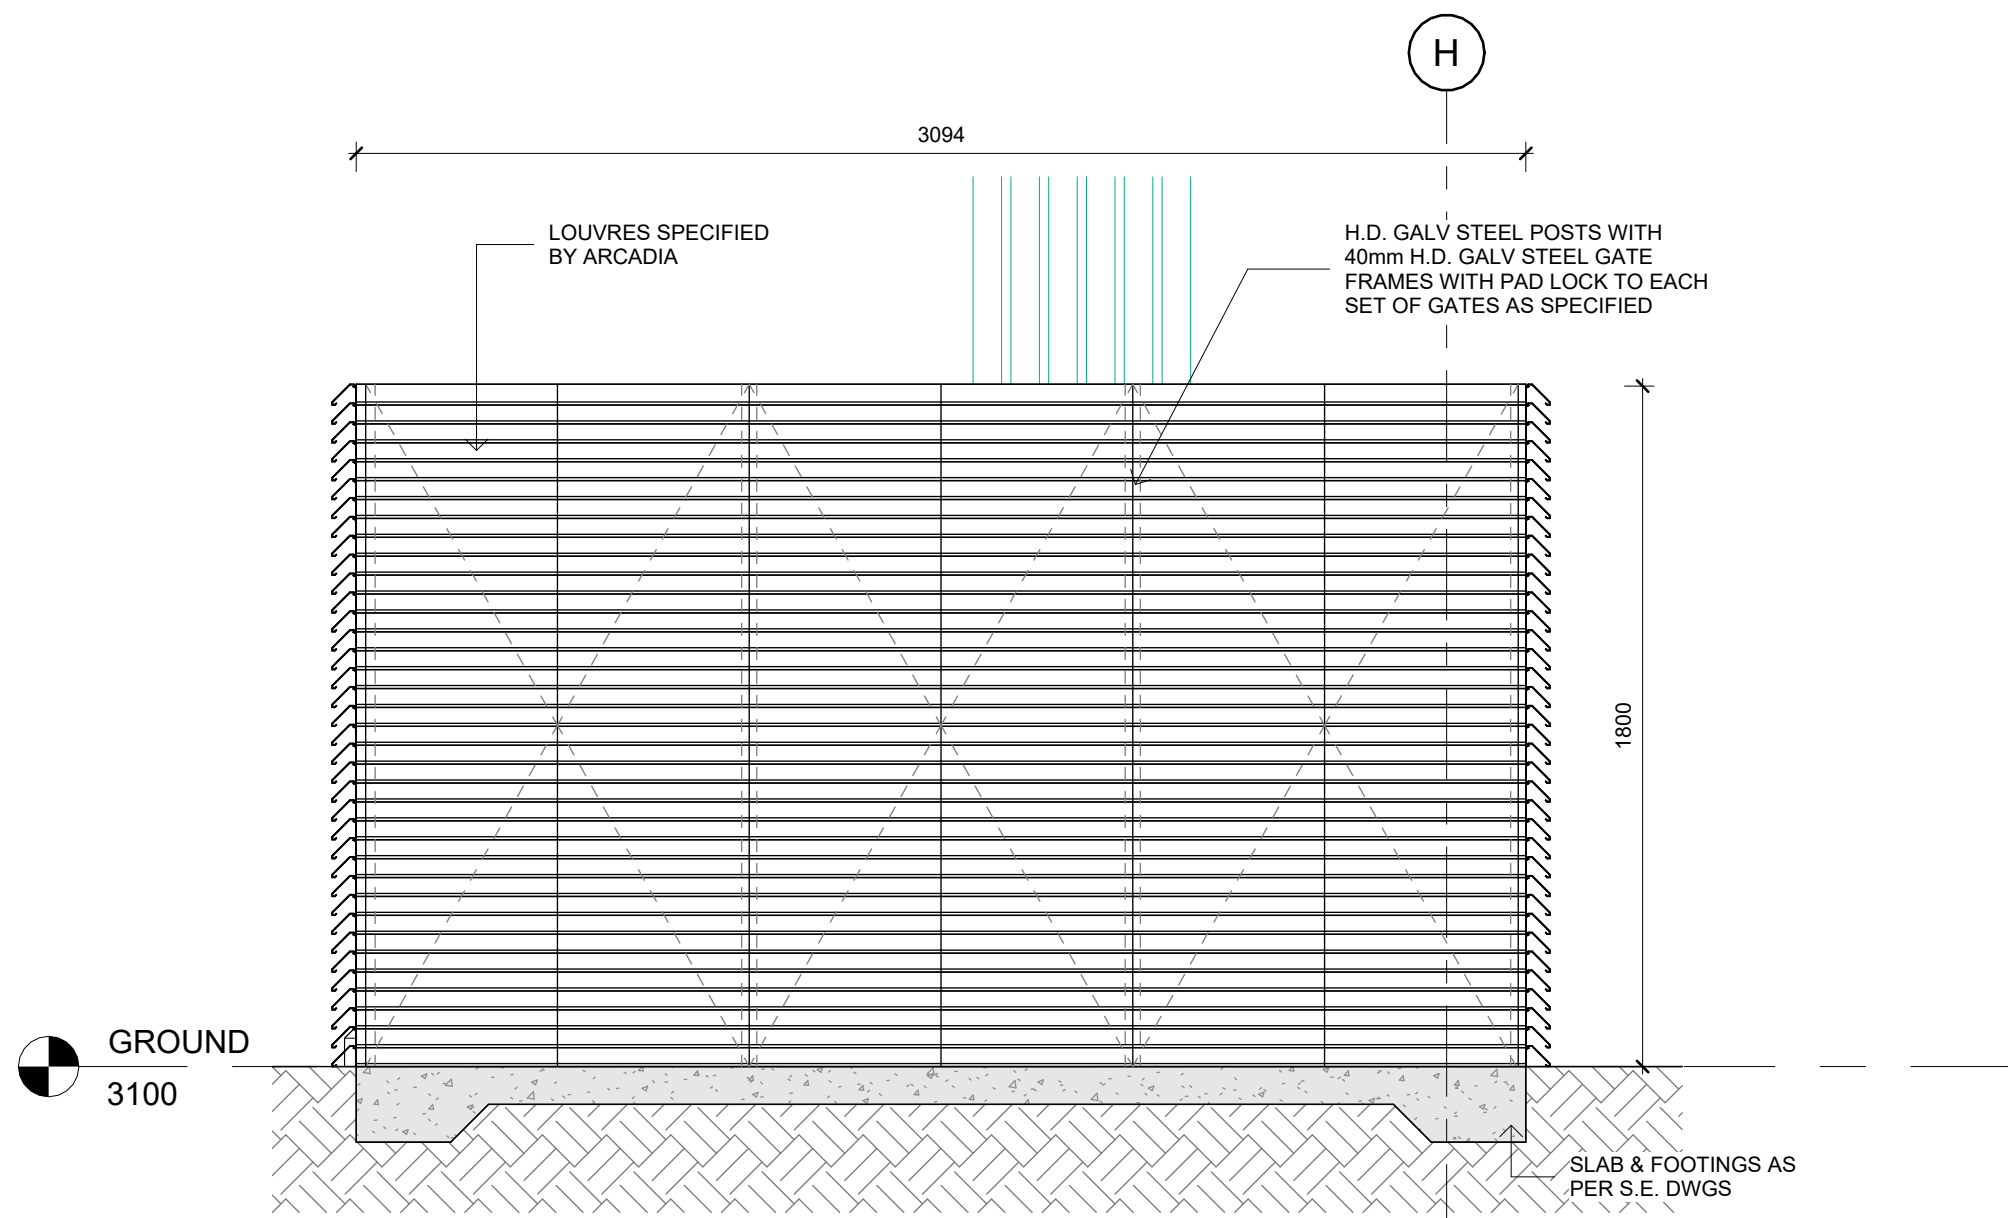

5 TYPICAL LOUVRE ENCLOSURE - ELEVATION
1 : 20

TENDER

Architectural documents are to be read in conjunction with relevant structural, fire service, mechanical, hydraulic, electrical, civil and landscaping documents. Drawings are to be read in conjunction with the appropriate sections of technical applications.

Do not scale drawings. Use figured dimensions only. Inform architect of any conflict between the site conditions and documents. Contractor to verify all dimensions on site before commencing work.

Copyright of designs shown herein is retained by this office. Written authority is required for any reproduction.

rev	date	DOCUMENTATION	title
1	05.08.26		

M&S
MATTHEWS
& SCAVALLI
ARCHITECTS

e: info@mandsarchitects.com.au
a: PO Box 8084 Fremantle 6160 WA
p: (08) 9316 0531
f: (08) 9316 0468
w: www.mandsarchitects.com.au

Project ALTA1 - SAFETY BAY
Client ALTA1

Drawing Title: PROPOSED - SITE DETAILS

designed	SM		
drawn	BA		
project no	H26001	scale	As indicated
drawing no	A1.4	rev	1