



E. BARRON

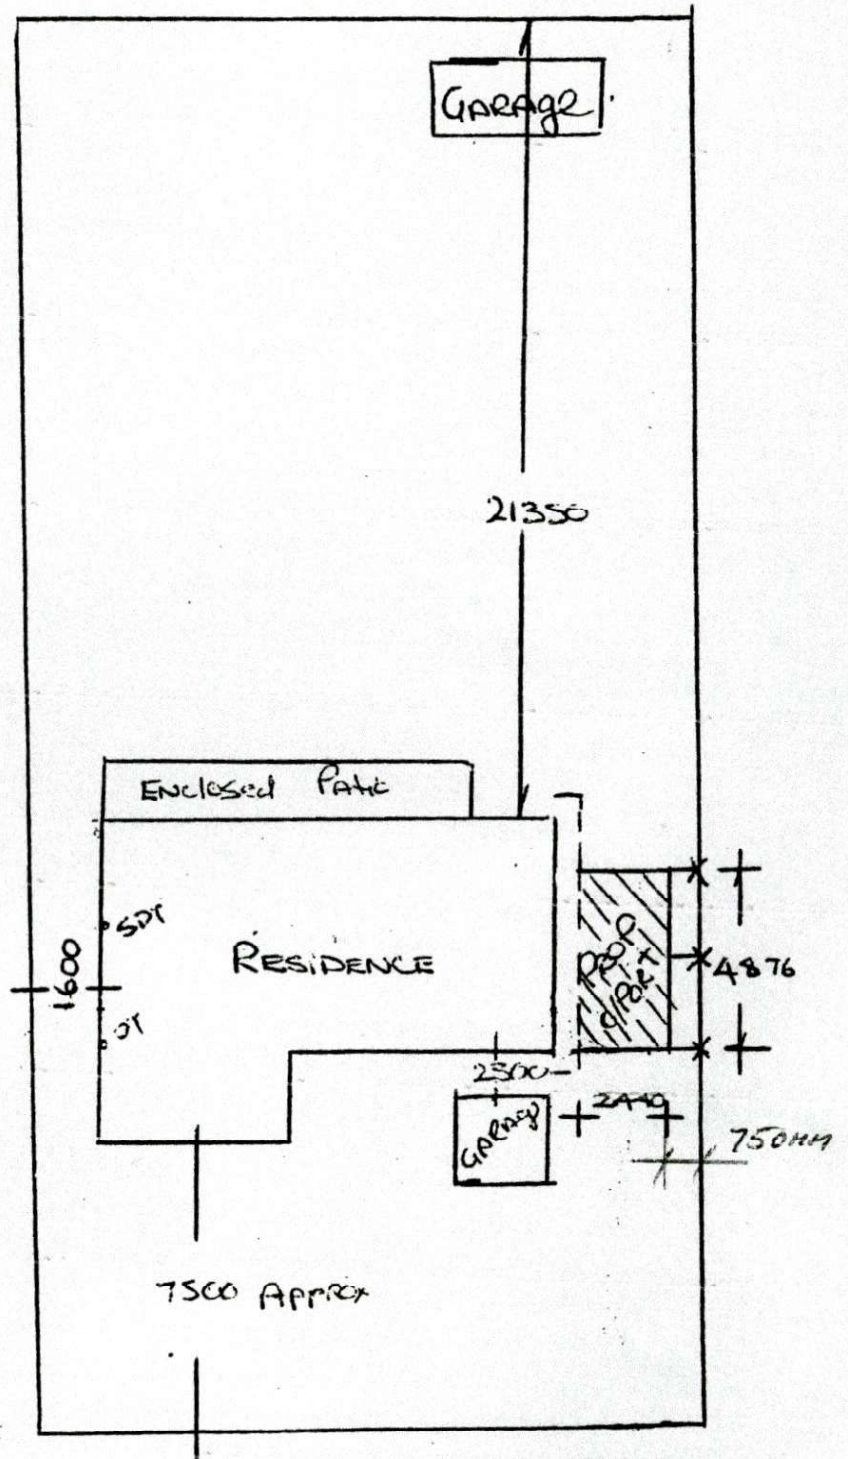


SHIRE OF ROCKINGHAM
HEALTH SURVEYOR

19 Forrester Rd Safety
Bay

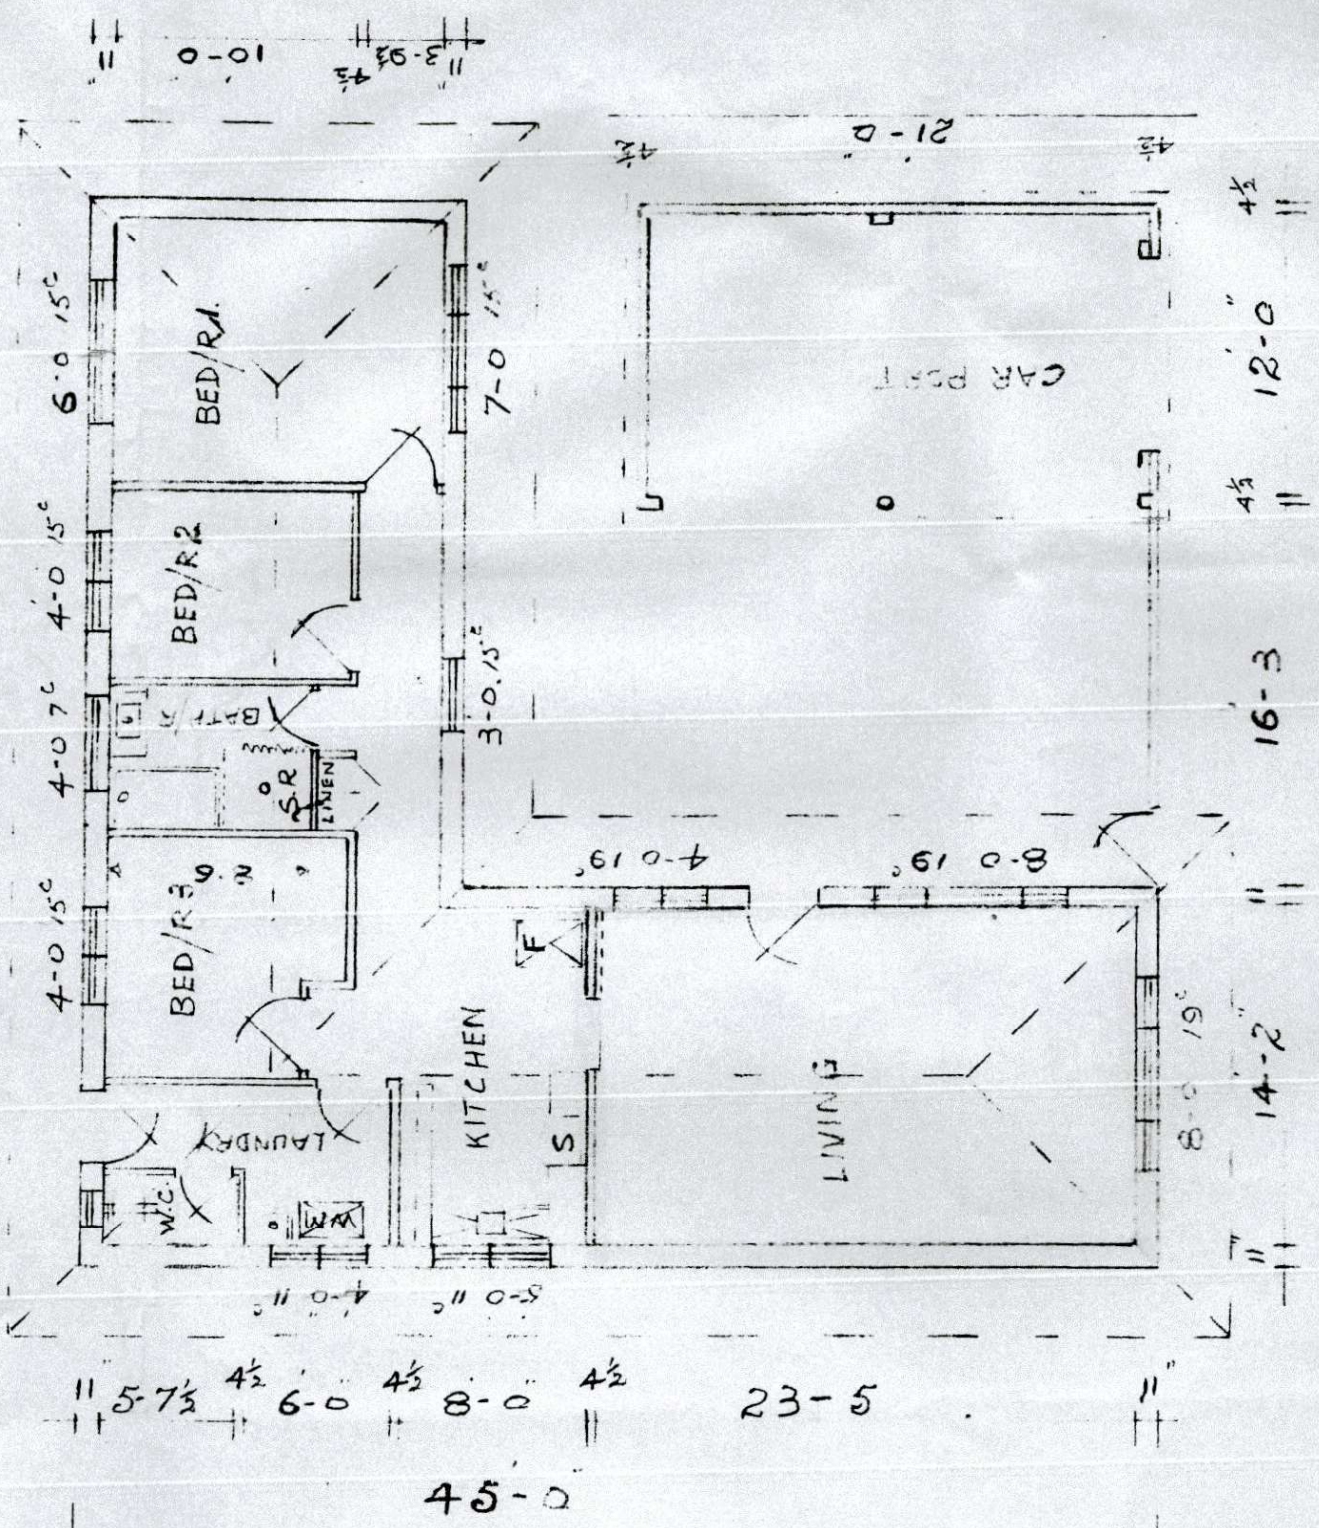

PLAN

* Highlighted Area denotes

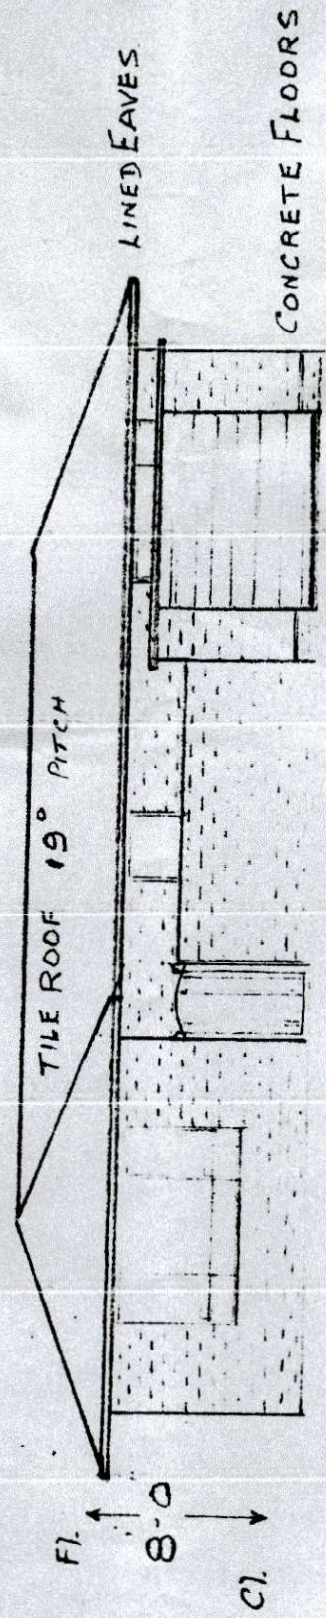

ELEVATION

CITY OF ROCKINGHAM
TOWN PLANNING
APPROVED
23 APR 2007
SUBJECT TO CONDITIONS AS
SHOWN ON FORM 2 NOTICE OF
APPROVAL DATED 23/4/07
INITIALS *J*