


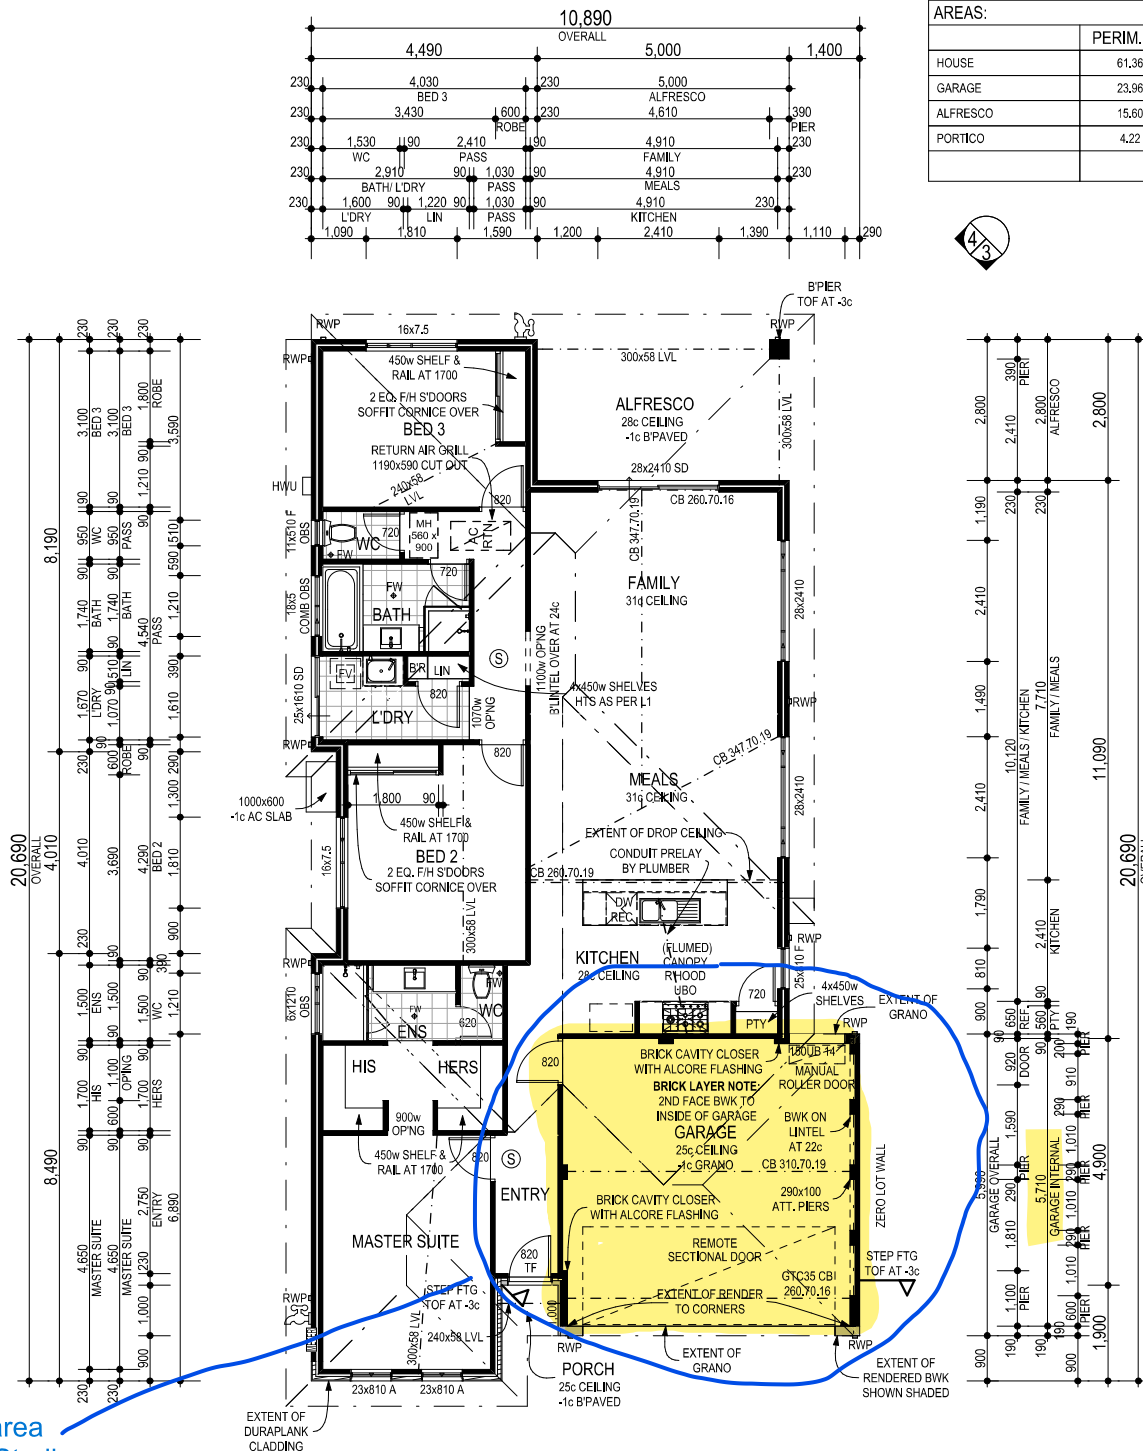

This will be the area used for the PT Studio
 $5.710\text{m} \times 5.710\text{m} = 32.60\text{m}^2$

790 810 590 810 790 115 880 490 5,010 49

500 230 3,530 90 4,910 230 1,400

230 2,640 BED 2 90 1,000 KITCHEN 90 830 230 1,400

230 1,200 ENS 90 90 1,000 REF 1,910 290 2,010 PTY 1,210 19

230 HIS 90 PASS 90 HERS 90 PASS 90 290 2,010 PTY 1,210 19

230 3,330 90 1,250 5,710 5,990

MASTER SUITE 3,330 ENTRY 1,110 GARAGE INTERNAL 4,500 1,400

MASTER SUITE 3,790 PORCH 1,200 GARAGE OVERALL 4,500 1,400

10,890

OVERALL

NOTE:
DO NOT SCALE FROM THIS DRAWING. CHECK ALL DIMENSIONS ON SITE PRIOR TO SETTING OUT AND COMMENCING OF ANY WORK.