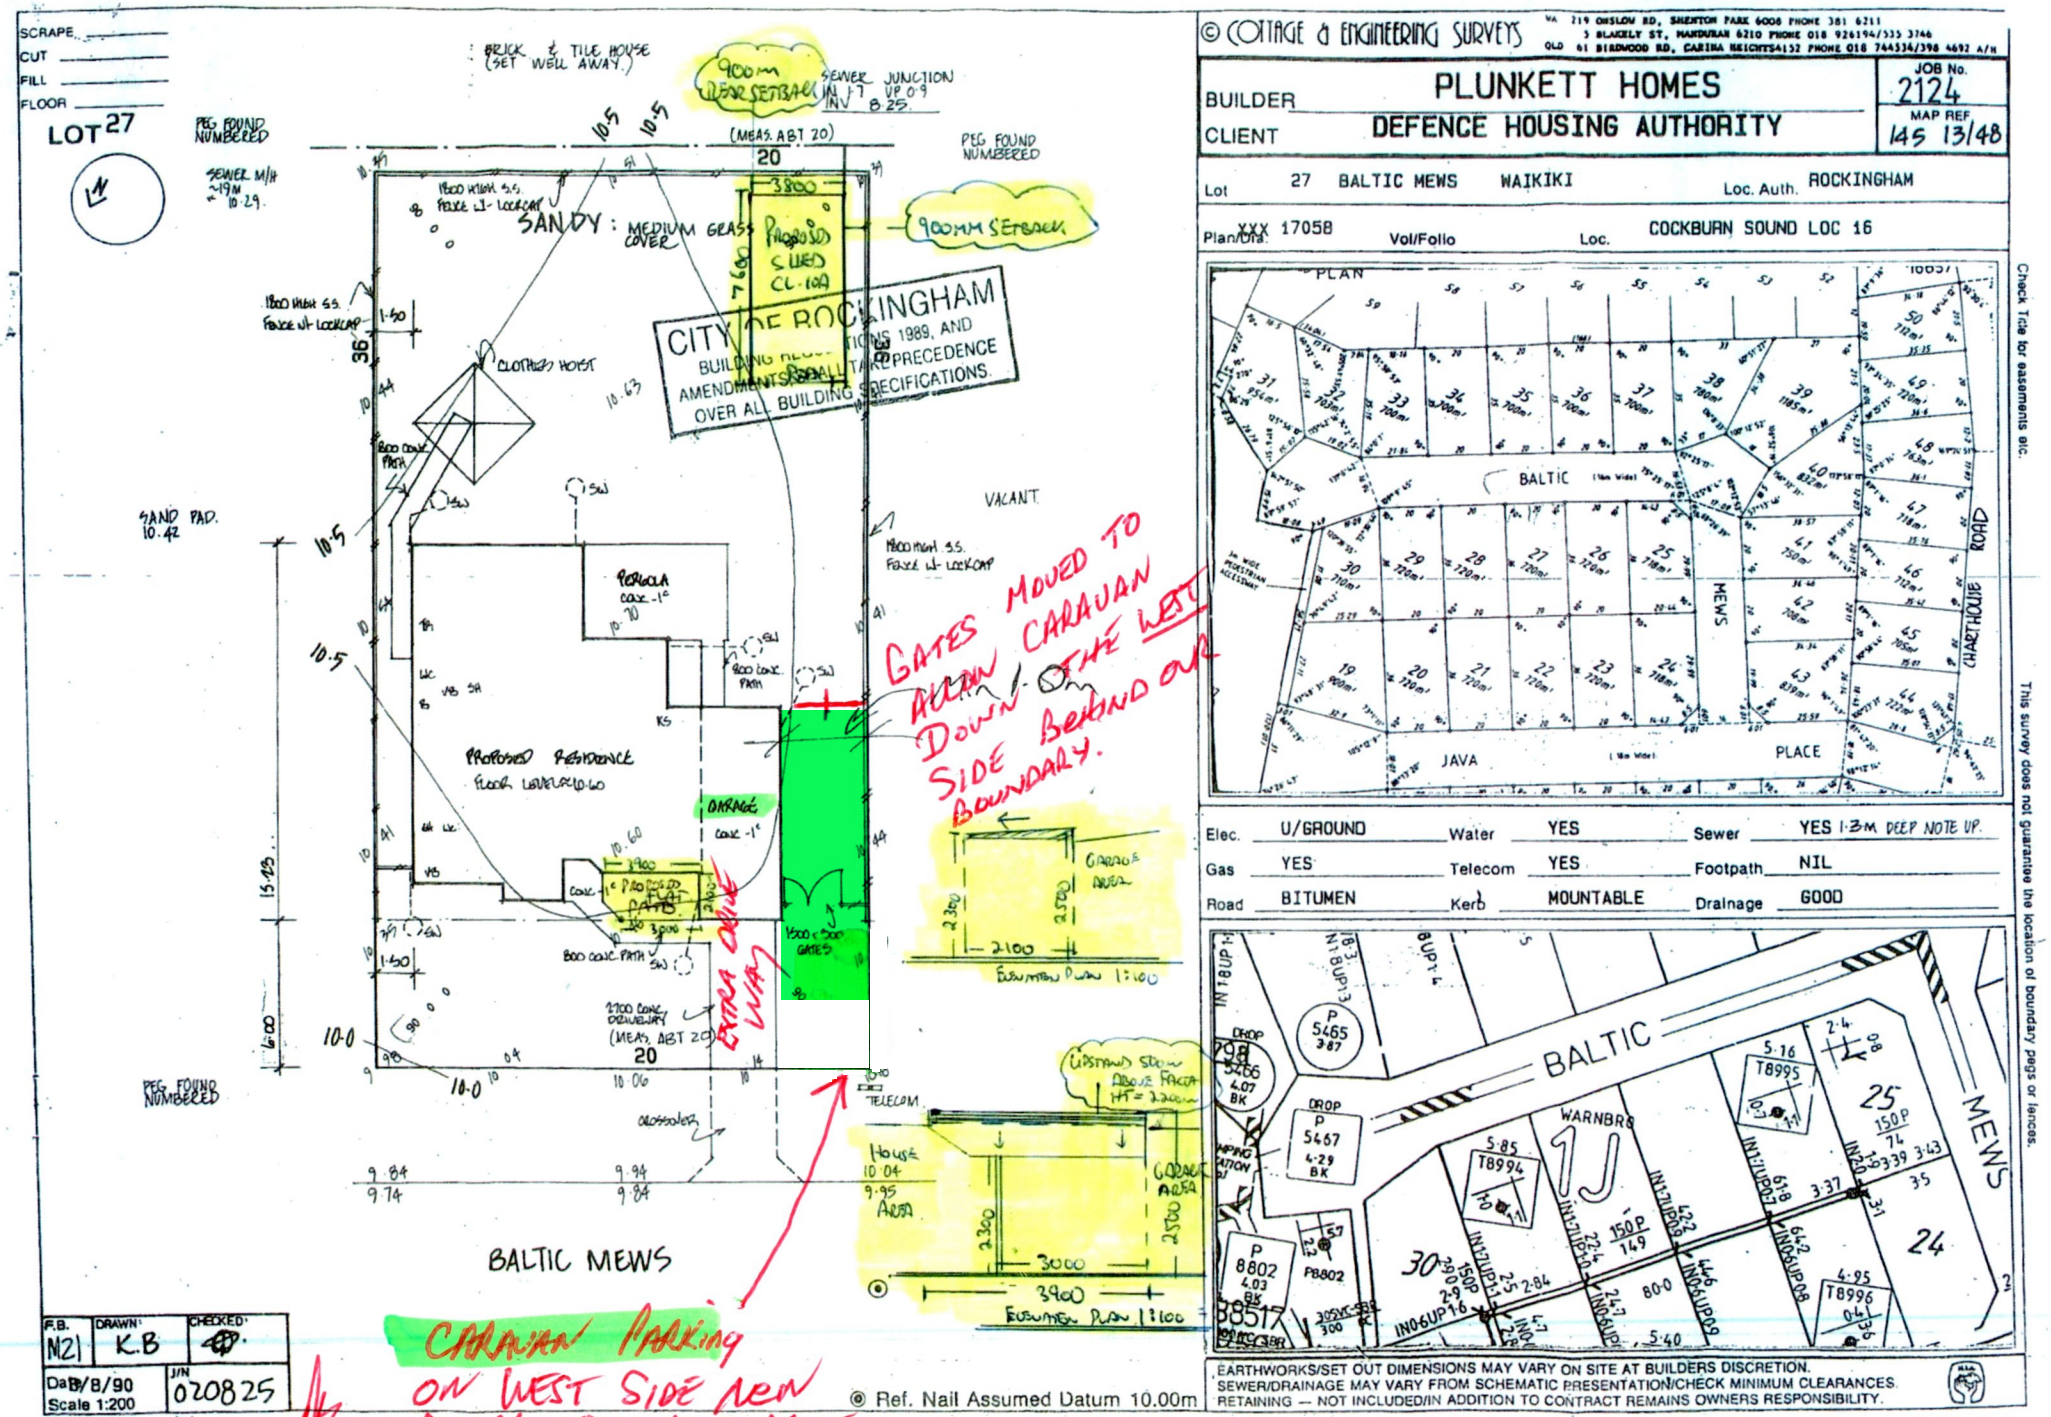

© COTTAGE & ENGINEERING SURVEYS

WA 219 ONSLOW RD, SHENTON PARK 6008 PHONE 381 6211
5 BLAKELY ST, MANDURAH 6210 PHONE 018 926194/535 3746
QLD 61 BIRDWOOD RD, CARINA HEIGHTS4152 PHONE 018 744536/398 4692 A/H

BUILDER PLUNKETT HOMES
CLIENT DEFENCE HOUSING AUTHORITY

JOB No. 2124
MAP REF. 145 13/48

Lot 27 BALTIC MEWS WAIKIKI Loc. Auth. ROCKINGHAM

Plan/Dia XXX 17058 Vol/Folio Loc. COCKBURN SOUND LOC 16

Elec.	U/GROUND	Water	YES	Sewer	YES 1.3M DEEP NOTE UP.
Gas	YES	Telecom	YES	Footpath	NIL
Road	BITUMEN	Kerb	MOUNTABLE	Drainage	GOOD

EARTHWORKS/SET OUT DIMENSIONS MAY VARY ON SITE AT BUILDERS DISCRETION.
SEWER/DRAINAGE MAY VARY FROM SCHEMATIC PRESENTATION/CHECK MINIMUM CLEARANCES.
RETAINING — NOT INCLUDED/IN ADDITION TO CONTRACT REMAINS OWNERS RESPONSIBILITY.

Check Title for easements etc.

This survey does not guarantee the location of boundary pegs or fences.