


Appendix I – Excavation Works Plan

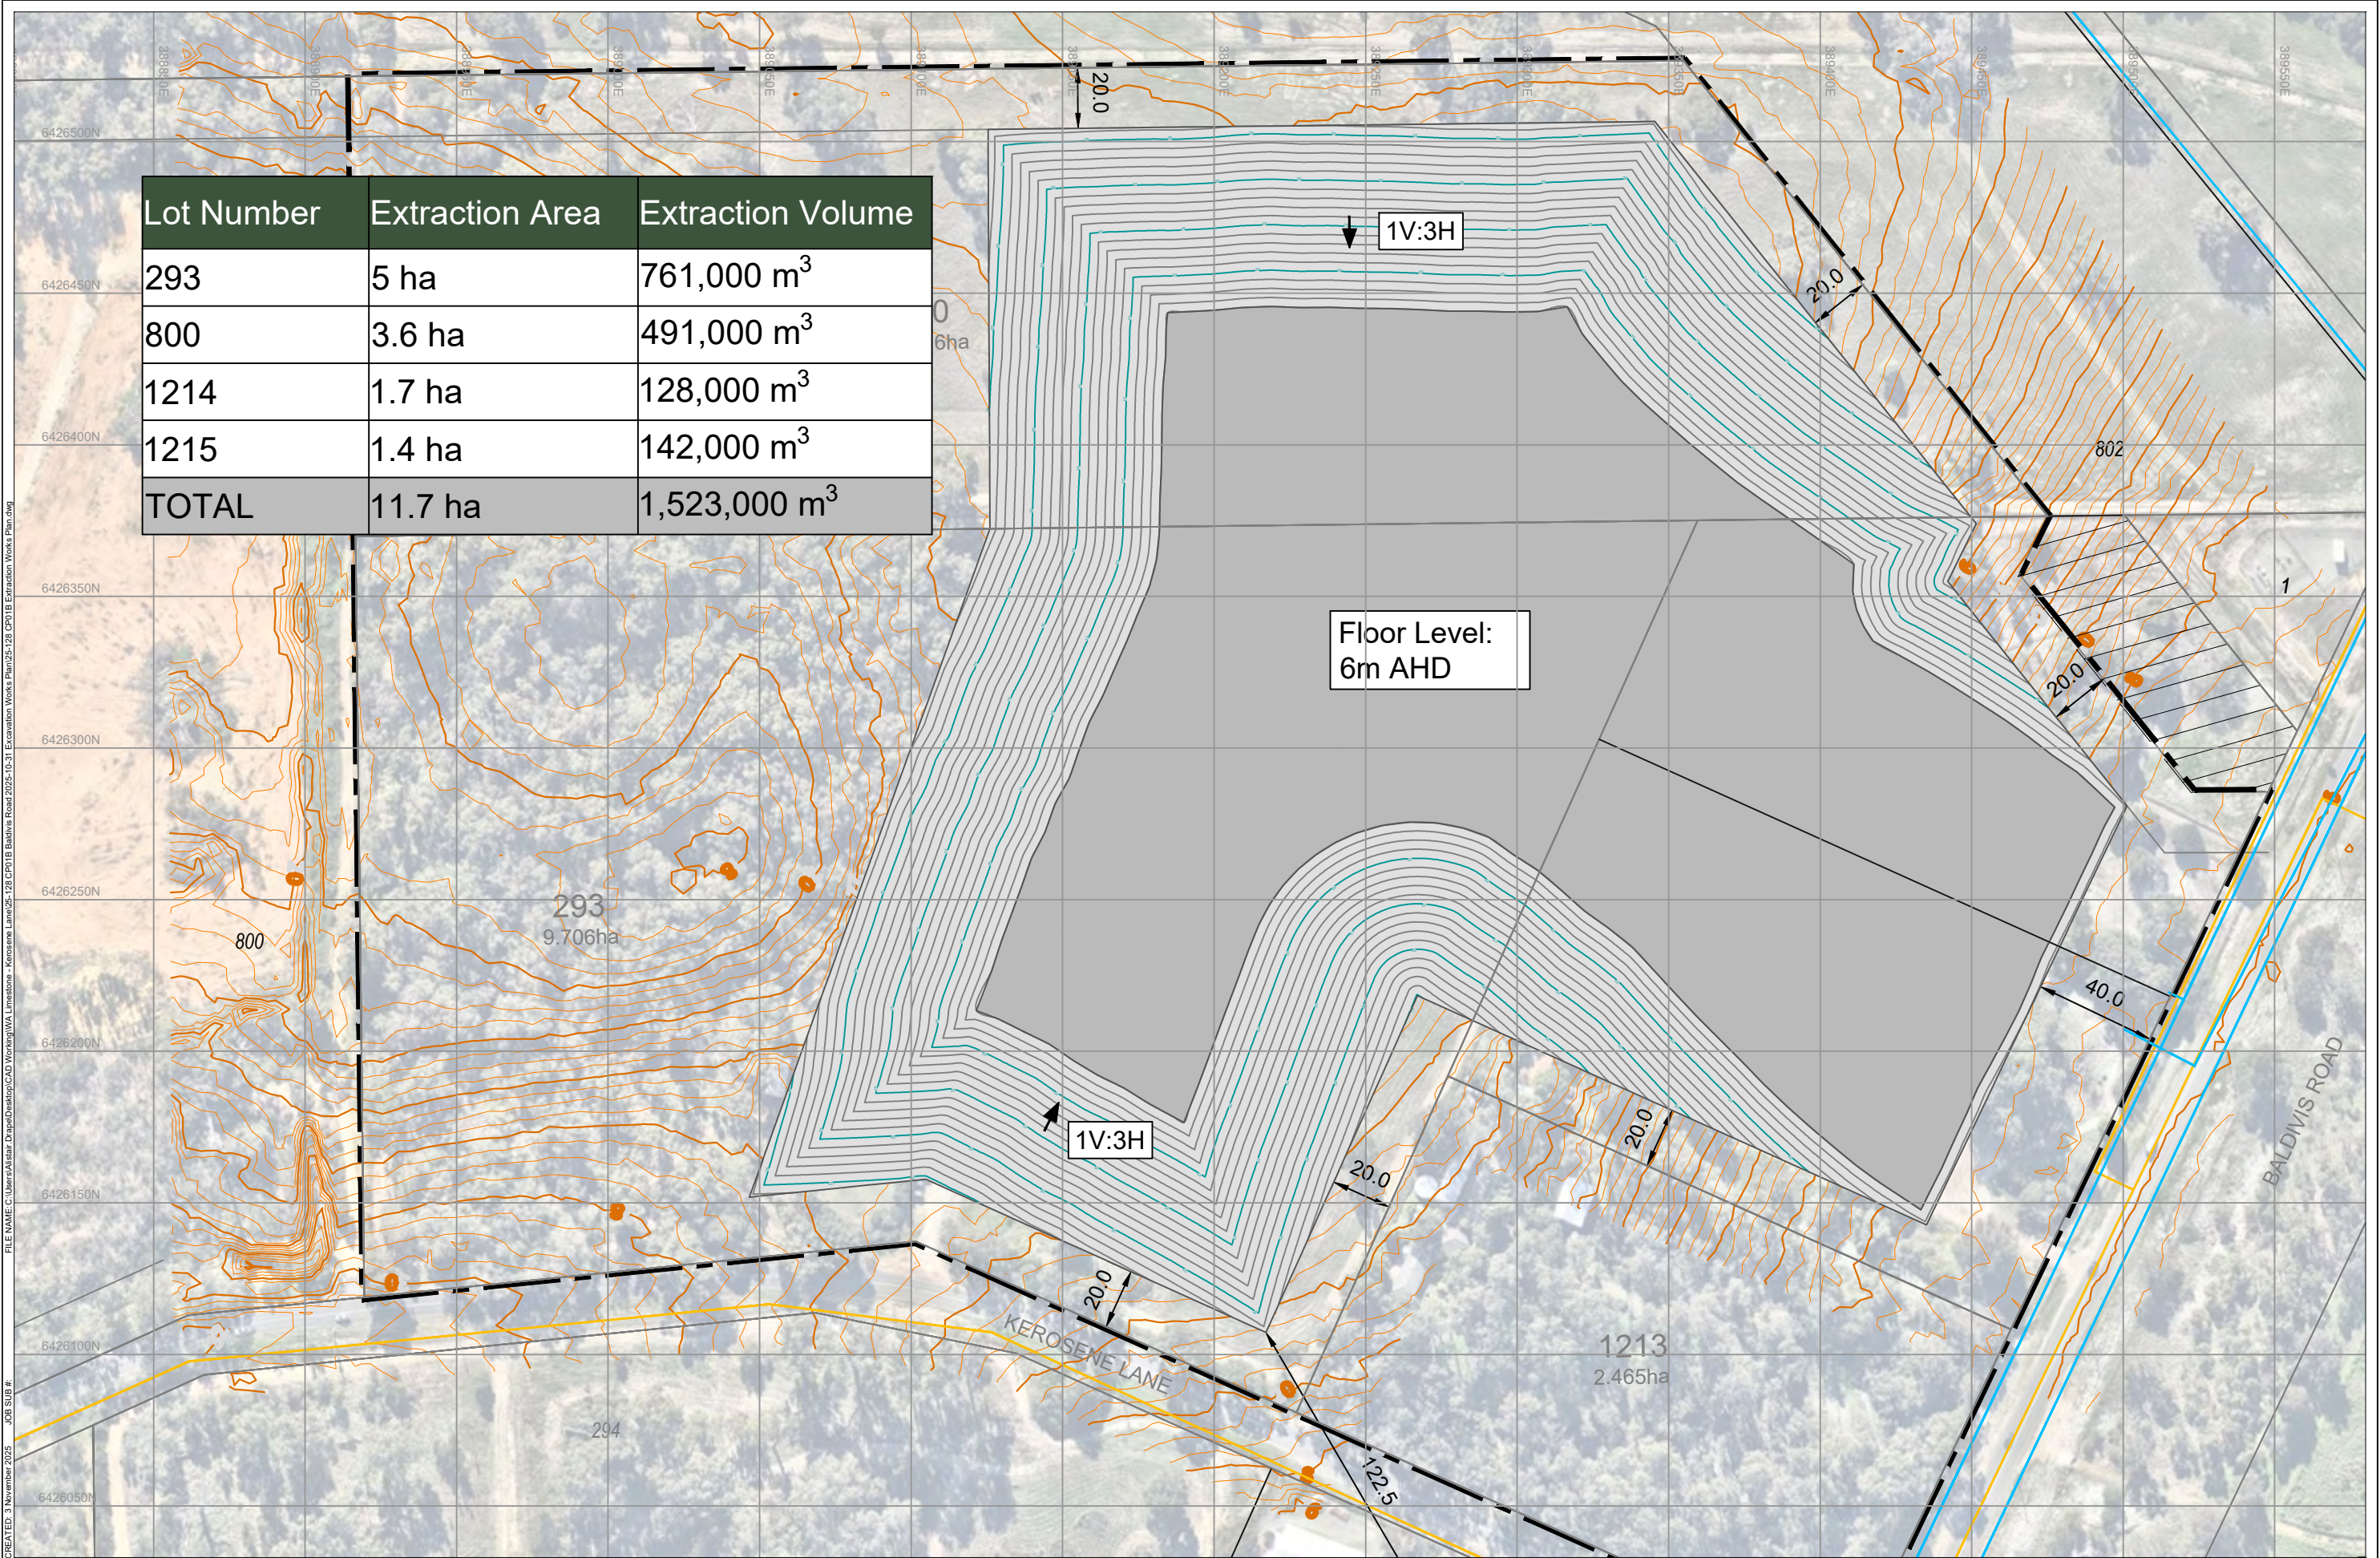

REV	DESCRIPTION	DATE	BY

Data Sources:
Photography: Nearmap, Captured 2025/06/25
Topography: Harley Dykstra, UAV Survey, Captured 2024/09/17
Cadastral: Other:
Ecosystem: Other:
The content contained within this document may be based on third party data.
SLR Consulting Australia Pty Ltd does not guarantee the accuracy of any such information.

Legend:

Quarry Floor

Quarry Slopes (1V:3H)

Site Boundary

Lot Boundary

Survey Contours (0.5m)

Existing Power Infrastructure

Existing Water Infrastructure

PROJECT:	Kerosene Lane
CLIENT:	CWM Property Holdings Pty Ltd

TITLE: Kerosene Lane QDP	
SCALE: 1:2000 When Printed On A3	DRAWING NUMBER: 675.073585.00001
DATE: 10 November 2025 PRINTED: 10 November 2025	REVISION: 0