
14
opalrealty



Opal
realty



FLOOR PLAN

This floor plan including furniture, fixture measurements and dimensions are approximate and for illustrative purposes only.
BoxBrownie.com gives no guarantee, warranty or representation as to the accuracy and layout.
All enquiries must be directed to the agent, vendor or party representing this floor plan.

14 Kingfisher Way

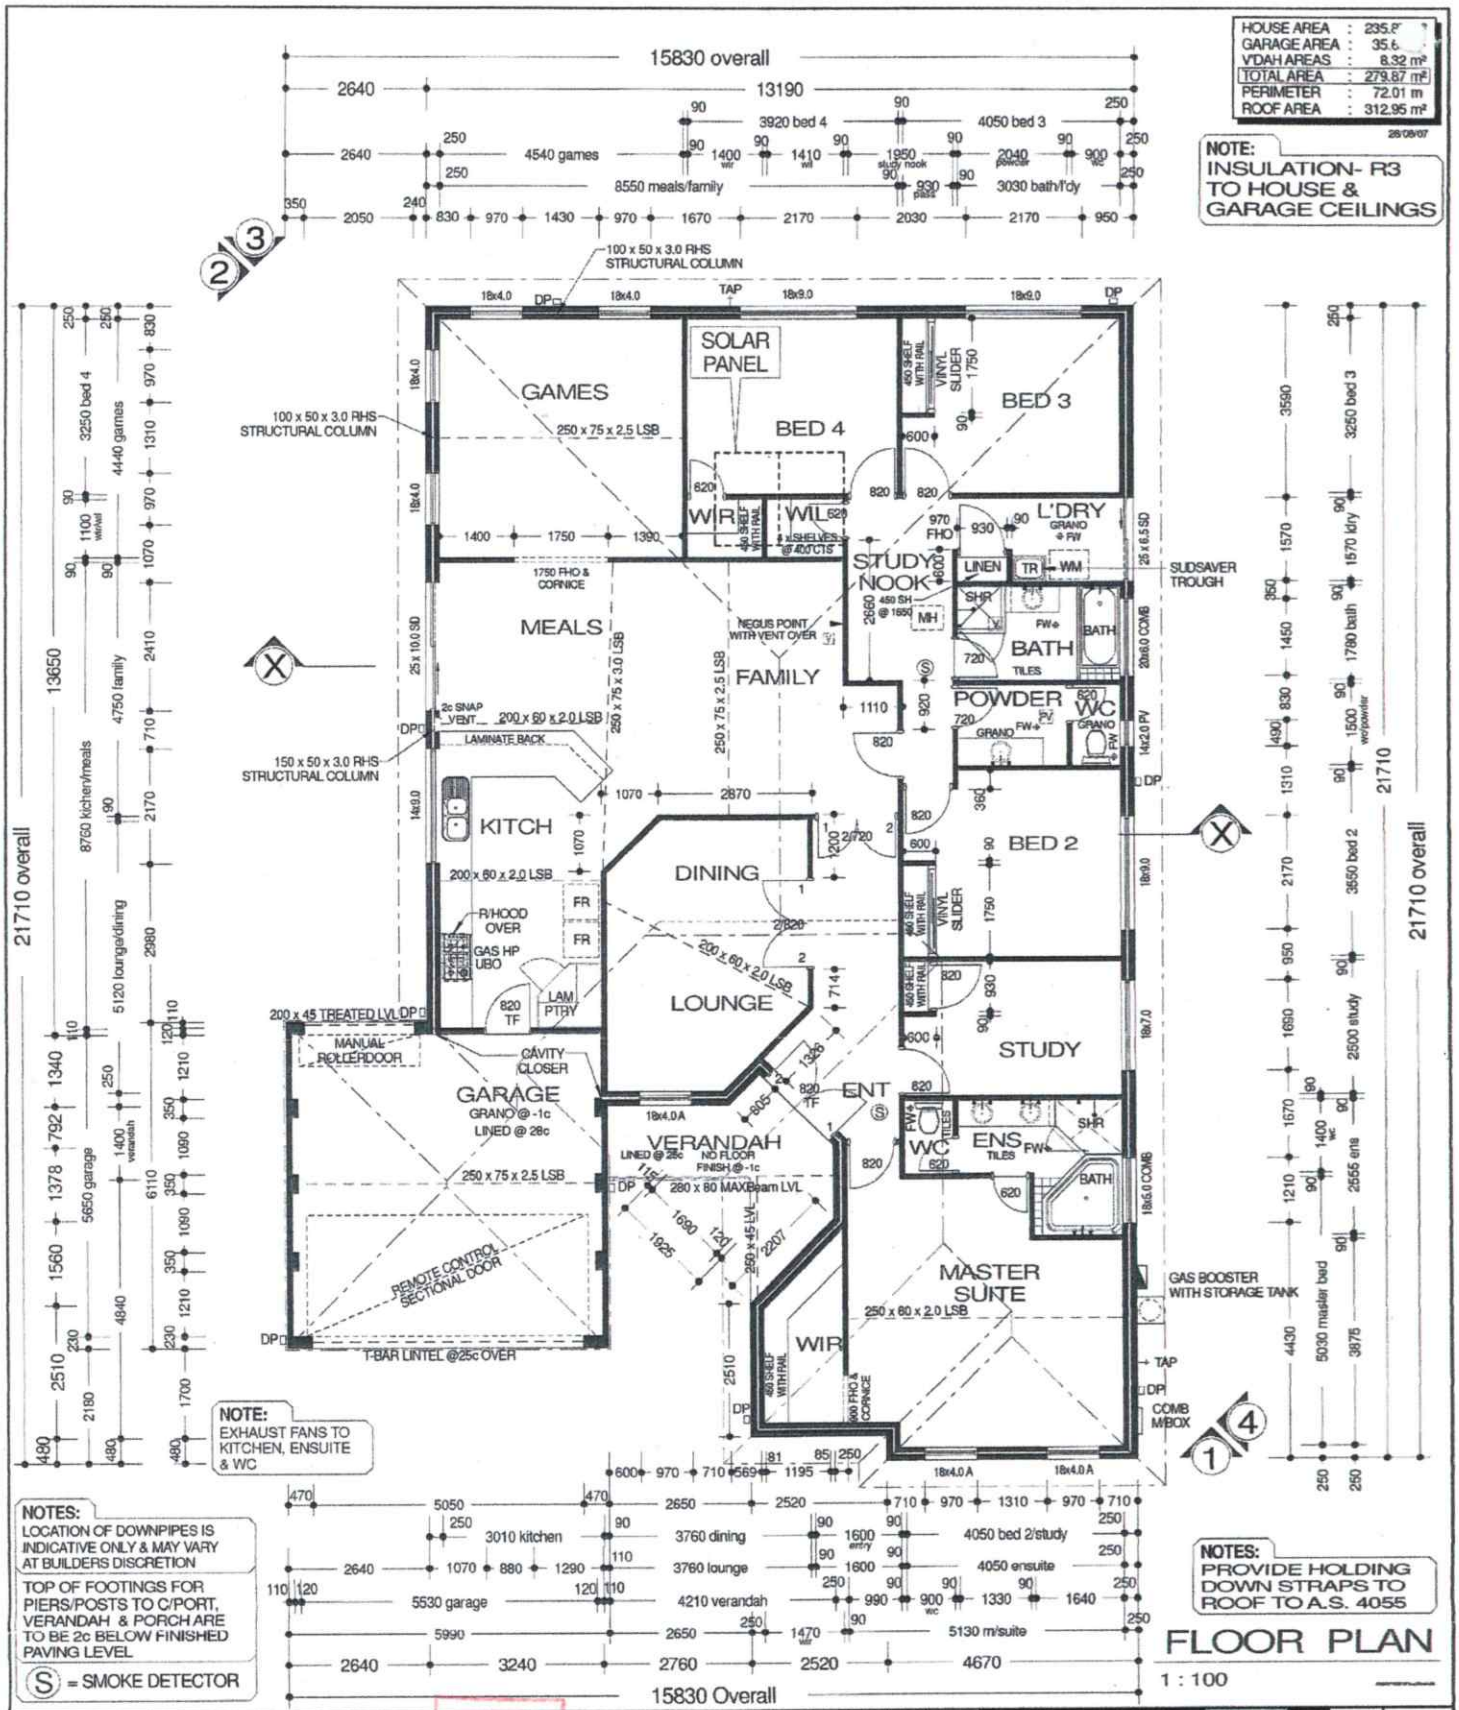

FLOOR PLAN

1 : 100

ESPLANADE
Dream Home - Face Brick
MODEL No. 4218

© COPYRIGHT

HomeStart
6 Bennett Street, East Perth, W.A. 6004.
PO Box 131, Mt Hawthorn 6915
Tel: (08) 6461 5300. Fax: (08) 6461 5304
Reg. Builder №: 6415. A.C.N. 009 063 076.

REV	VO #	DRN	DATE	CHK
1	PCA 2	RPT	21/08/07	MRR
2	PCA 3 & 4	RPT	21/08/07	MRR
3	PRESTART	RPT	29/08/07	MRR
	VO 5	RPT	08/10/07	MRR

Sub-contractors to verify all dimensions on site.

Plans are subject to change pending structural engineer's requirements.

FINAL PLANS

DATED: ...../...../.....

CLIENT: A & M MILLEN

ADDRESS: Lot 14 KINGFISHER WAY SINGLETON

JOB №: 71372

REVISION: 3

DATE: 08/10/07

SHEET №: 1 of 6

Drafting Dept

HomeStart

CITY OF ROCKINGHAM
BUILDING REGULATIONS 1989 AND
AMENDMENTS, SHALL TAKE PRECEDENCE
OVER ALL BUILDING SPECIFICATIONS

COUNCIL OF ROCKINGHAM
AMENDED DRAWING
22 NOV 2007

OWNER ..... WITNESS .....

BUILDER ..... WITNESS .....

DocuSign Envelope ID: 3F45B1B1-C6EF-4D29-BBC9-9A695655F50E

Metropolitan Region Scheme

Form 5

Scheme Certificate

In accordance with clause 42 of the
Metropolitan Region Scheme the following information relates to:

Certificate: 65624290

Receipt: None

Date: 19/09/2023


Location: Kingfisher Way, Singleton

Certificate of Title: Vol: 2644 Folio:569

Deposited Plan: 52746

Legend for reserved land and zones

Urban

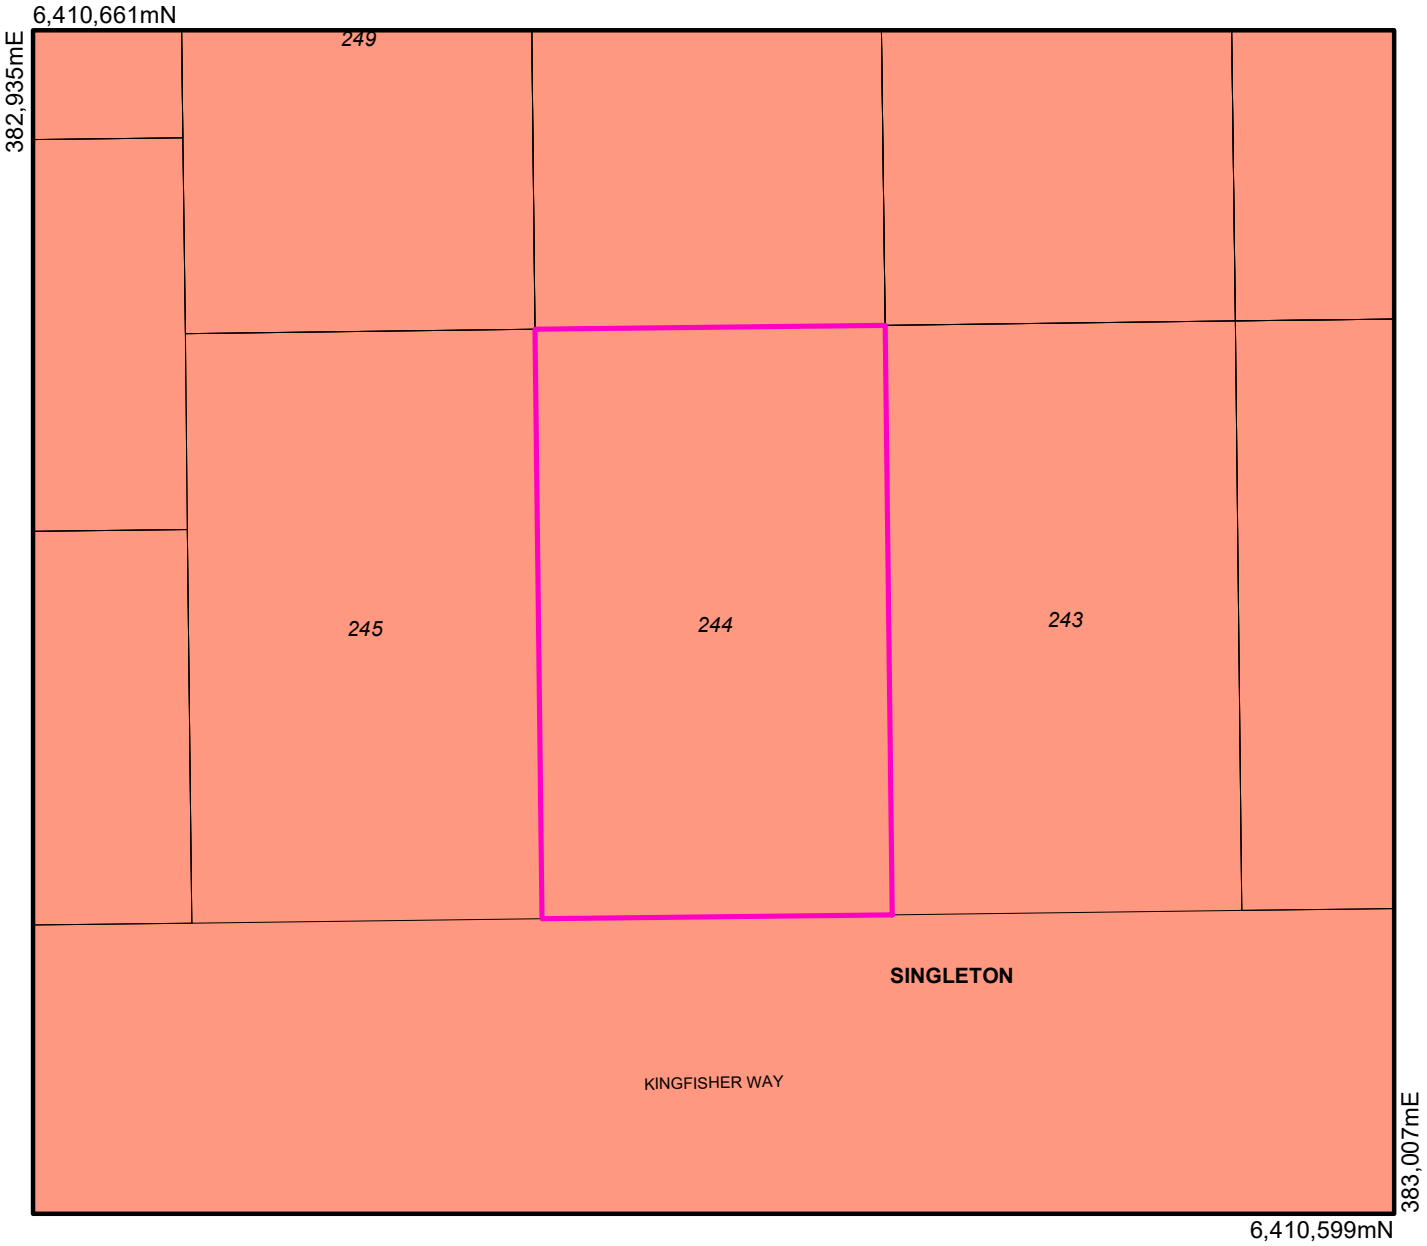

This certificate relates only to the provisions of the:

Metropolitan Region Scheme

and does not claim to indicate the land use allocation under any local government provision.

Produced by Data Analytics,
Department of Planning, Lands and Heritage, Perth WA.

Base information supplied by:
Western Australian Land Information Authority SLIP 1180-2020-1

N

0 4 8 12 16
metres

Coordinates based on MGA Zone 50 (GDA 94)
All dimensions are in metres
Subject to survey

Ms Sam Fagan
Secretary
Western Australian Planning Commission

DocuSign Envelope ID: 3F45B1B1-C6EF-4D29-BBC9-9A695655F50E

WATER CORPORATION
ABN 28 003 434 917

TELEPHONE ENQUIRIES
13 13 95

Owner Name

TF SILVA & JH LUKE

OCEANFRONT CONVEYANCING

PO BOX 7120
SECRET HARBOUR WA 6173


Agent Number
3469

Request Number
65624290

Account Number
9015192966

SEWER PLAN FOR PROPERTY AT : 14 KINGFISHER WAY SINGLETON WA 6175 (Lot 244)

DATE OF PLAN : 26/09/2023

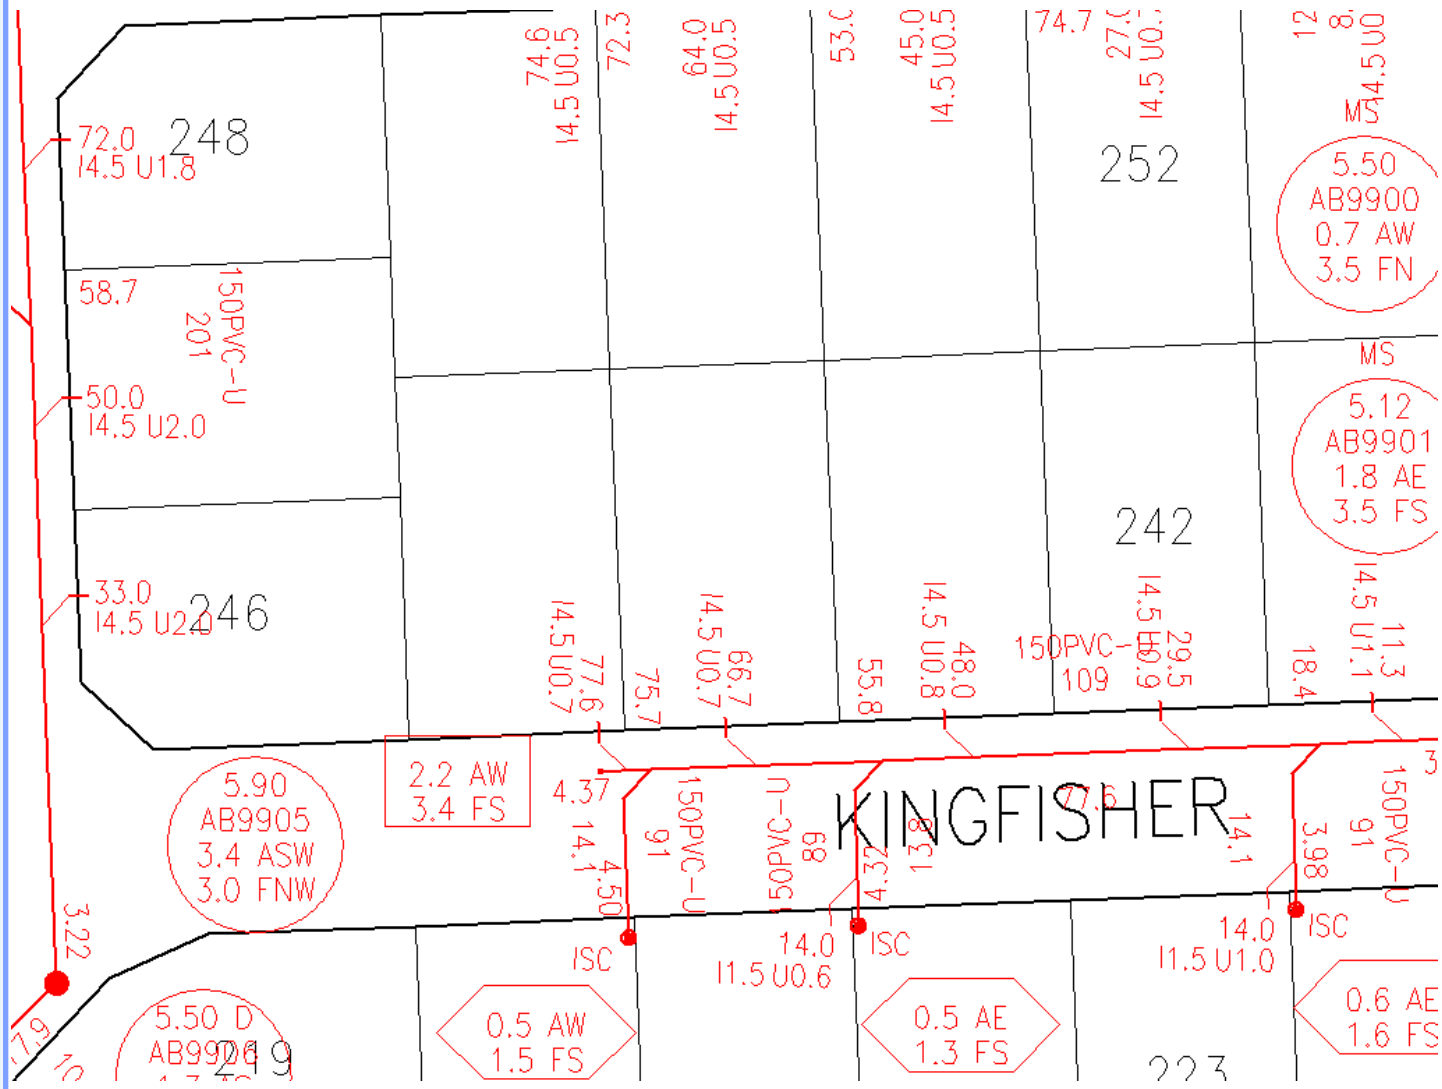

The Water Corporation has taken due care in the preparation of data comprised on this map but accepts no responsibility for any inaccuracy of facility, cadastral or other information provided nor inappropriate use of this information. The user is reminded that under no circumstances can the information herewith displayed be copied, altered, modified or otherwise published in any form including the Internet without express permission of the Water Corporation. Prior to carrying out any physical activities in proximity to facilities displayed on this map the Water Corporation should be contacted on 13 13 95. Any inaccuracies found with information contained on this map can be sent to the Spatial Information Management Group - Fax: (08) 9420 3112 or Email: facilitiesmapping-GIS@watercorporation.com.au