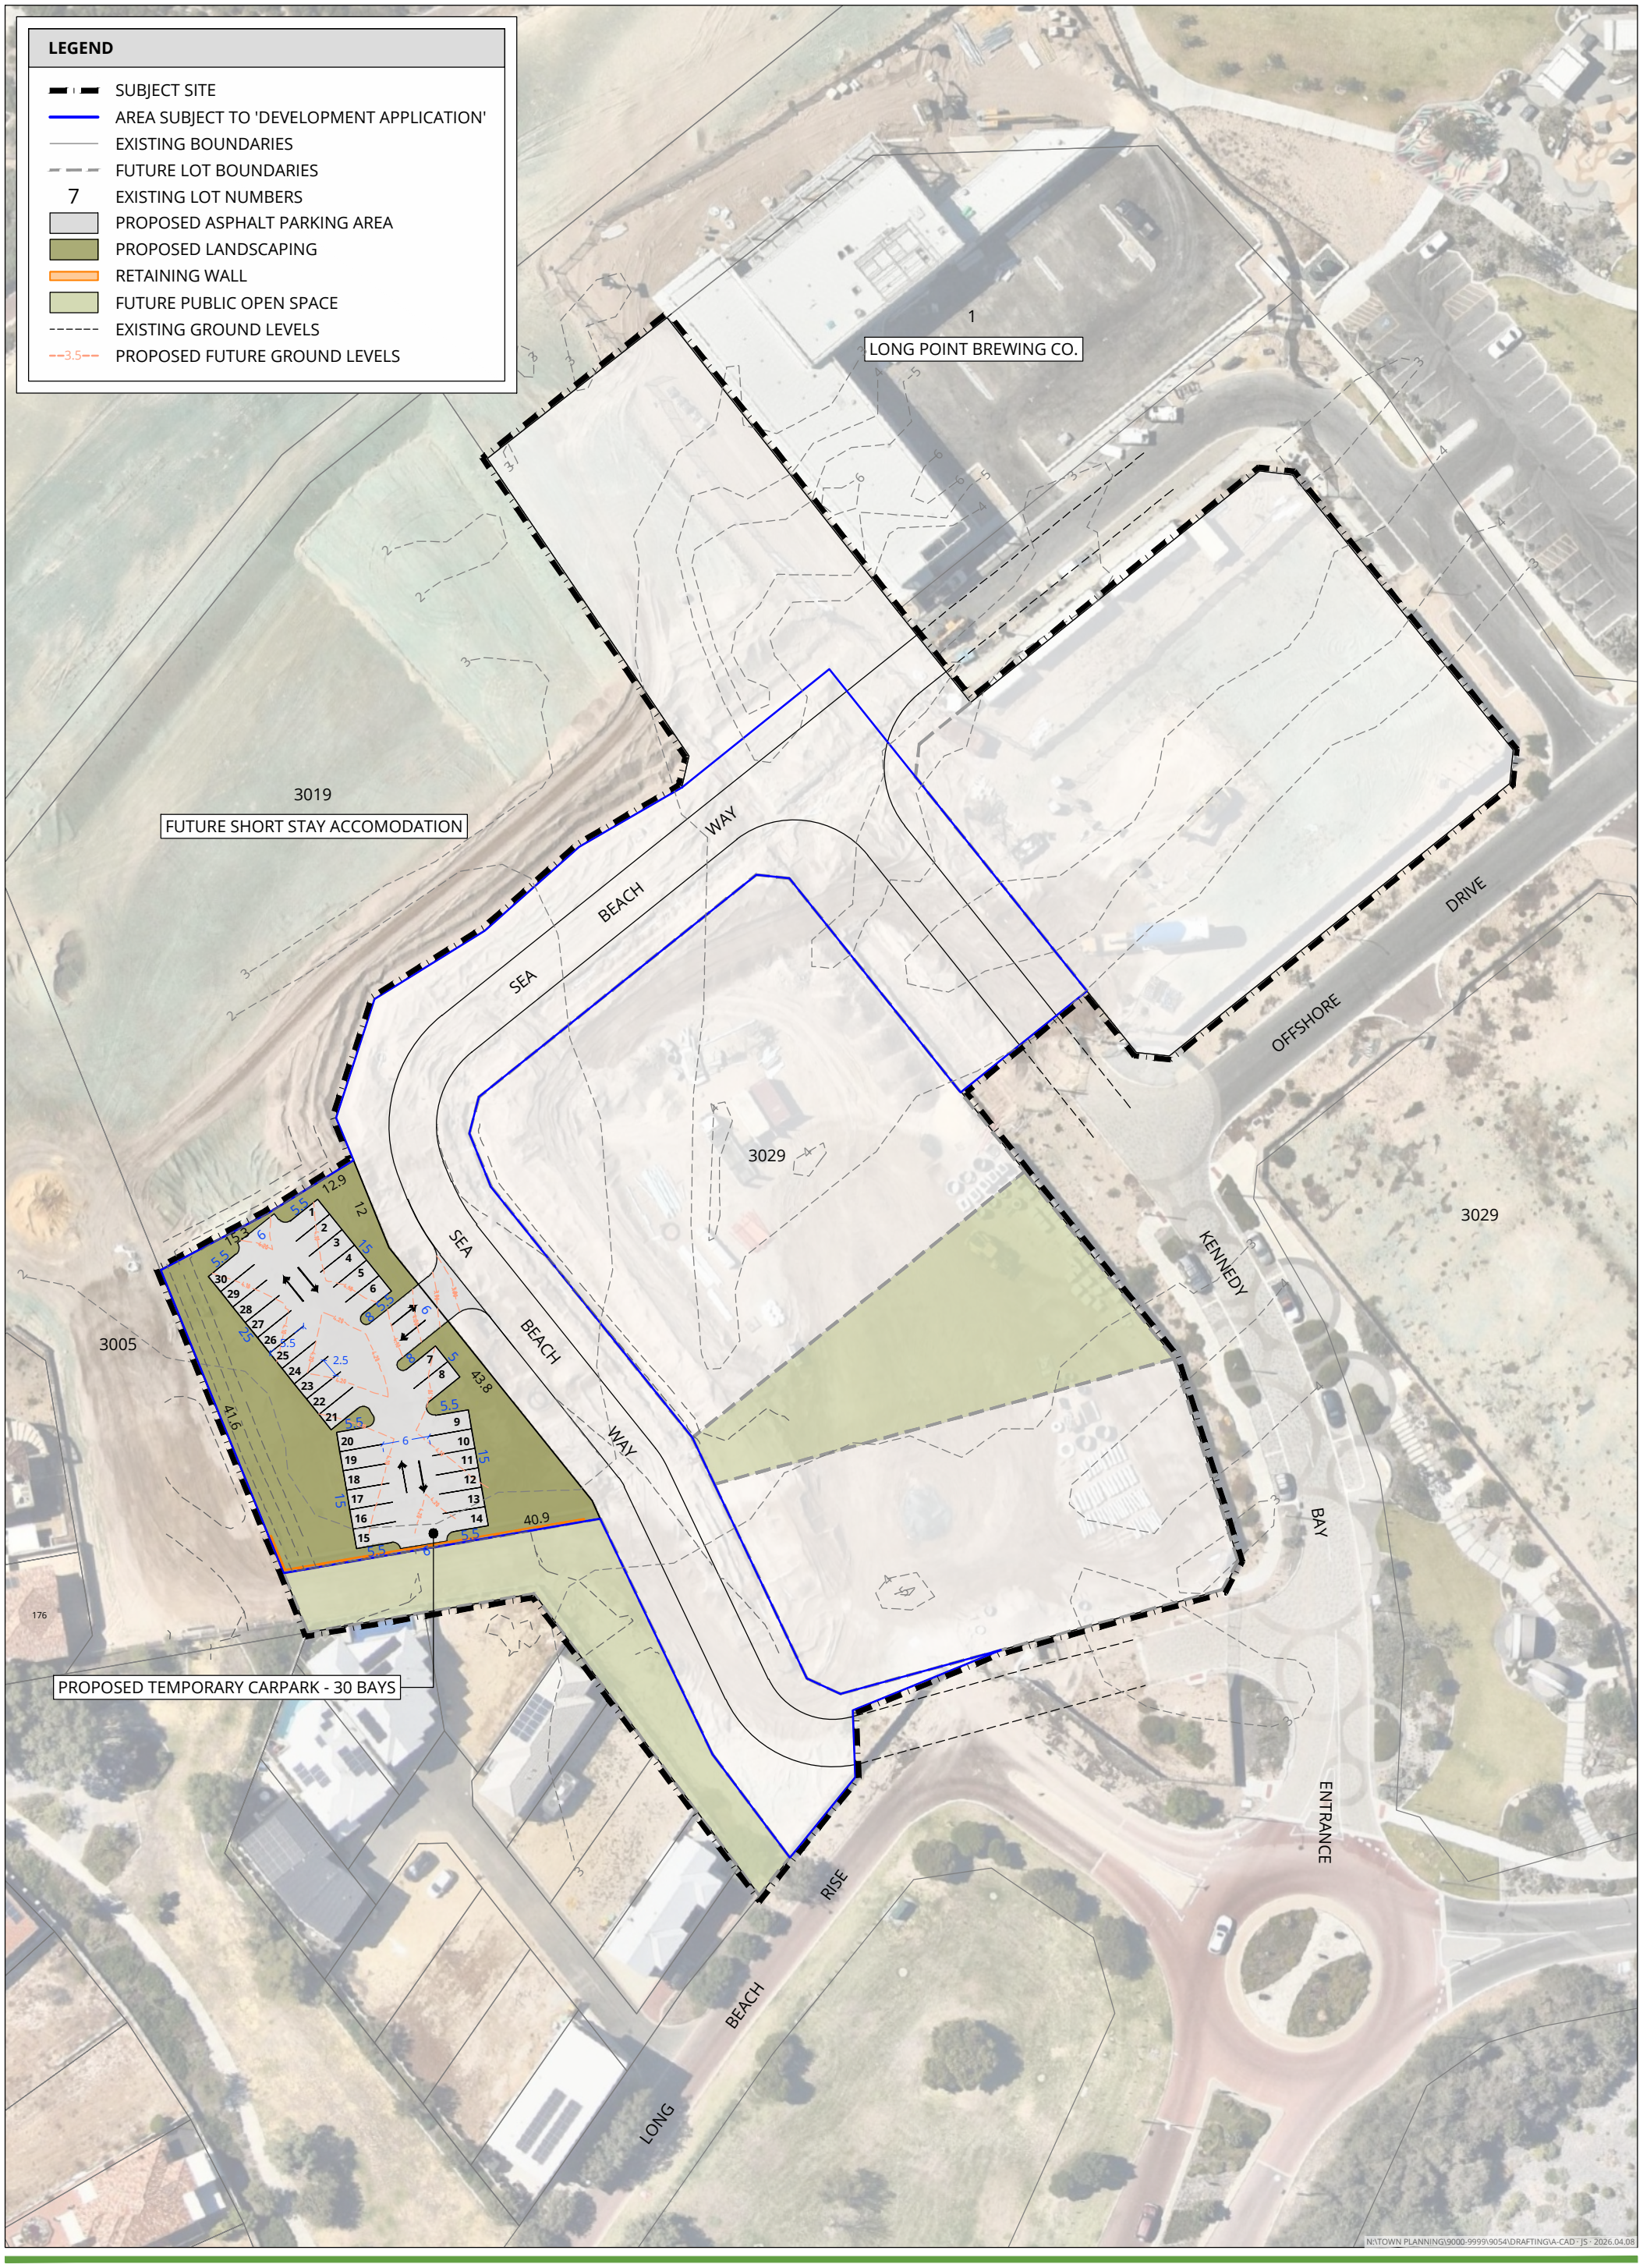


SITE PLAN - PROPOSED CARPARK

LOT 3029 SEA BEACH WAY

PORT KENNEDY

N

0 20m

SCALE @ A3: 1:750

9054-FIG-101-C

DRAWN:	JS
DATE CREATED:	2026.04.01
PROJECTION:	MGA50 GDA94
CADASTRE:	LANDGATE
AERIAL:	NEARMAP

This document may not be reproduced without the written consent of Rowe Group. All areas and dimensions are subject to survey.

ROWE GROUP DESIGN

N:\TOWN PLANNING\9000-9999\9054\DRAFTING\A-CAD - JS - 2026.04.08